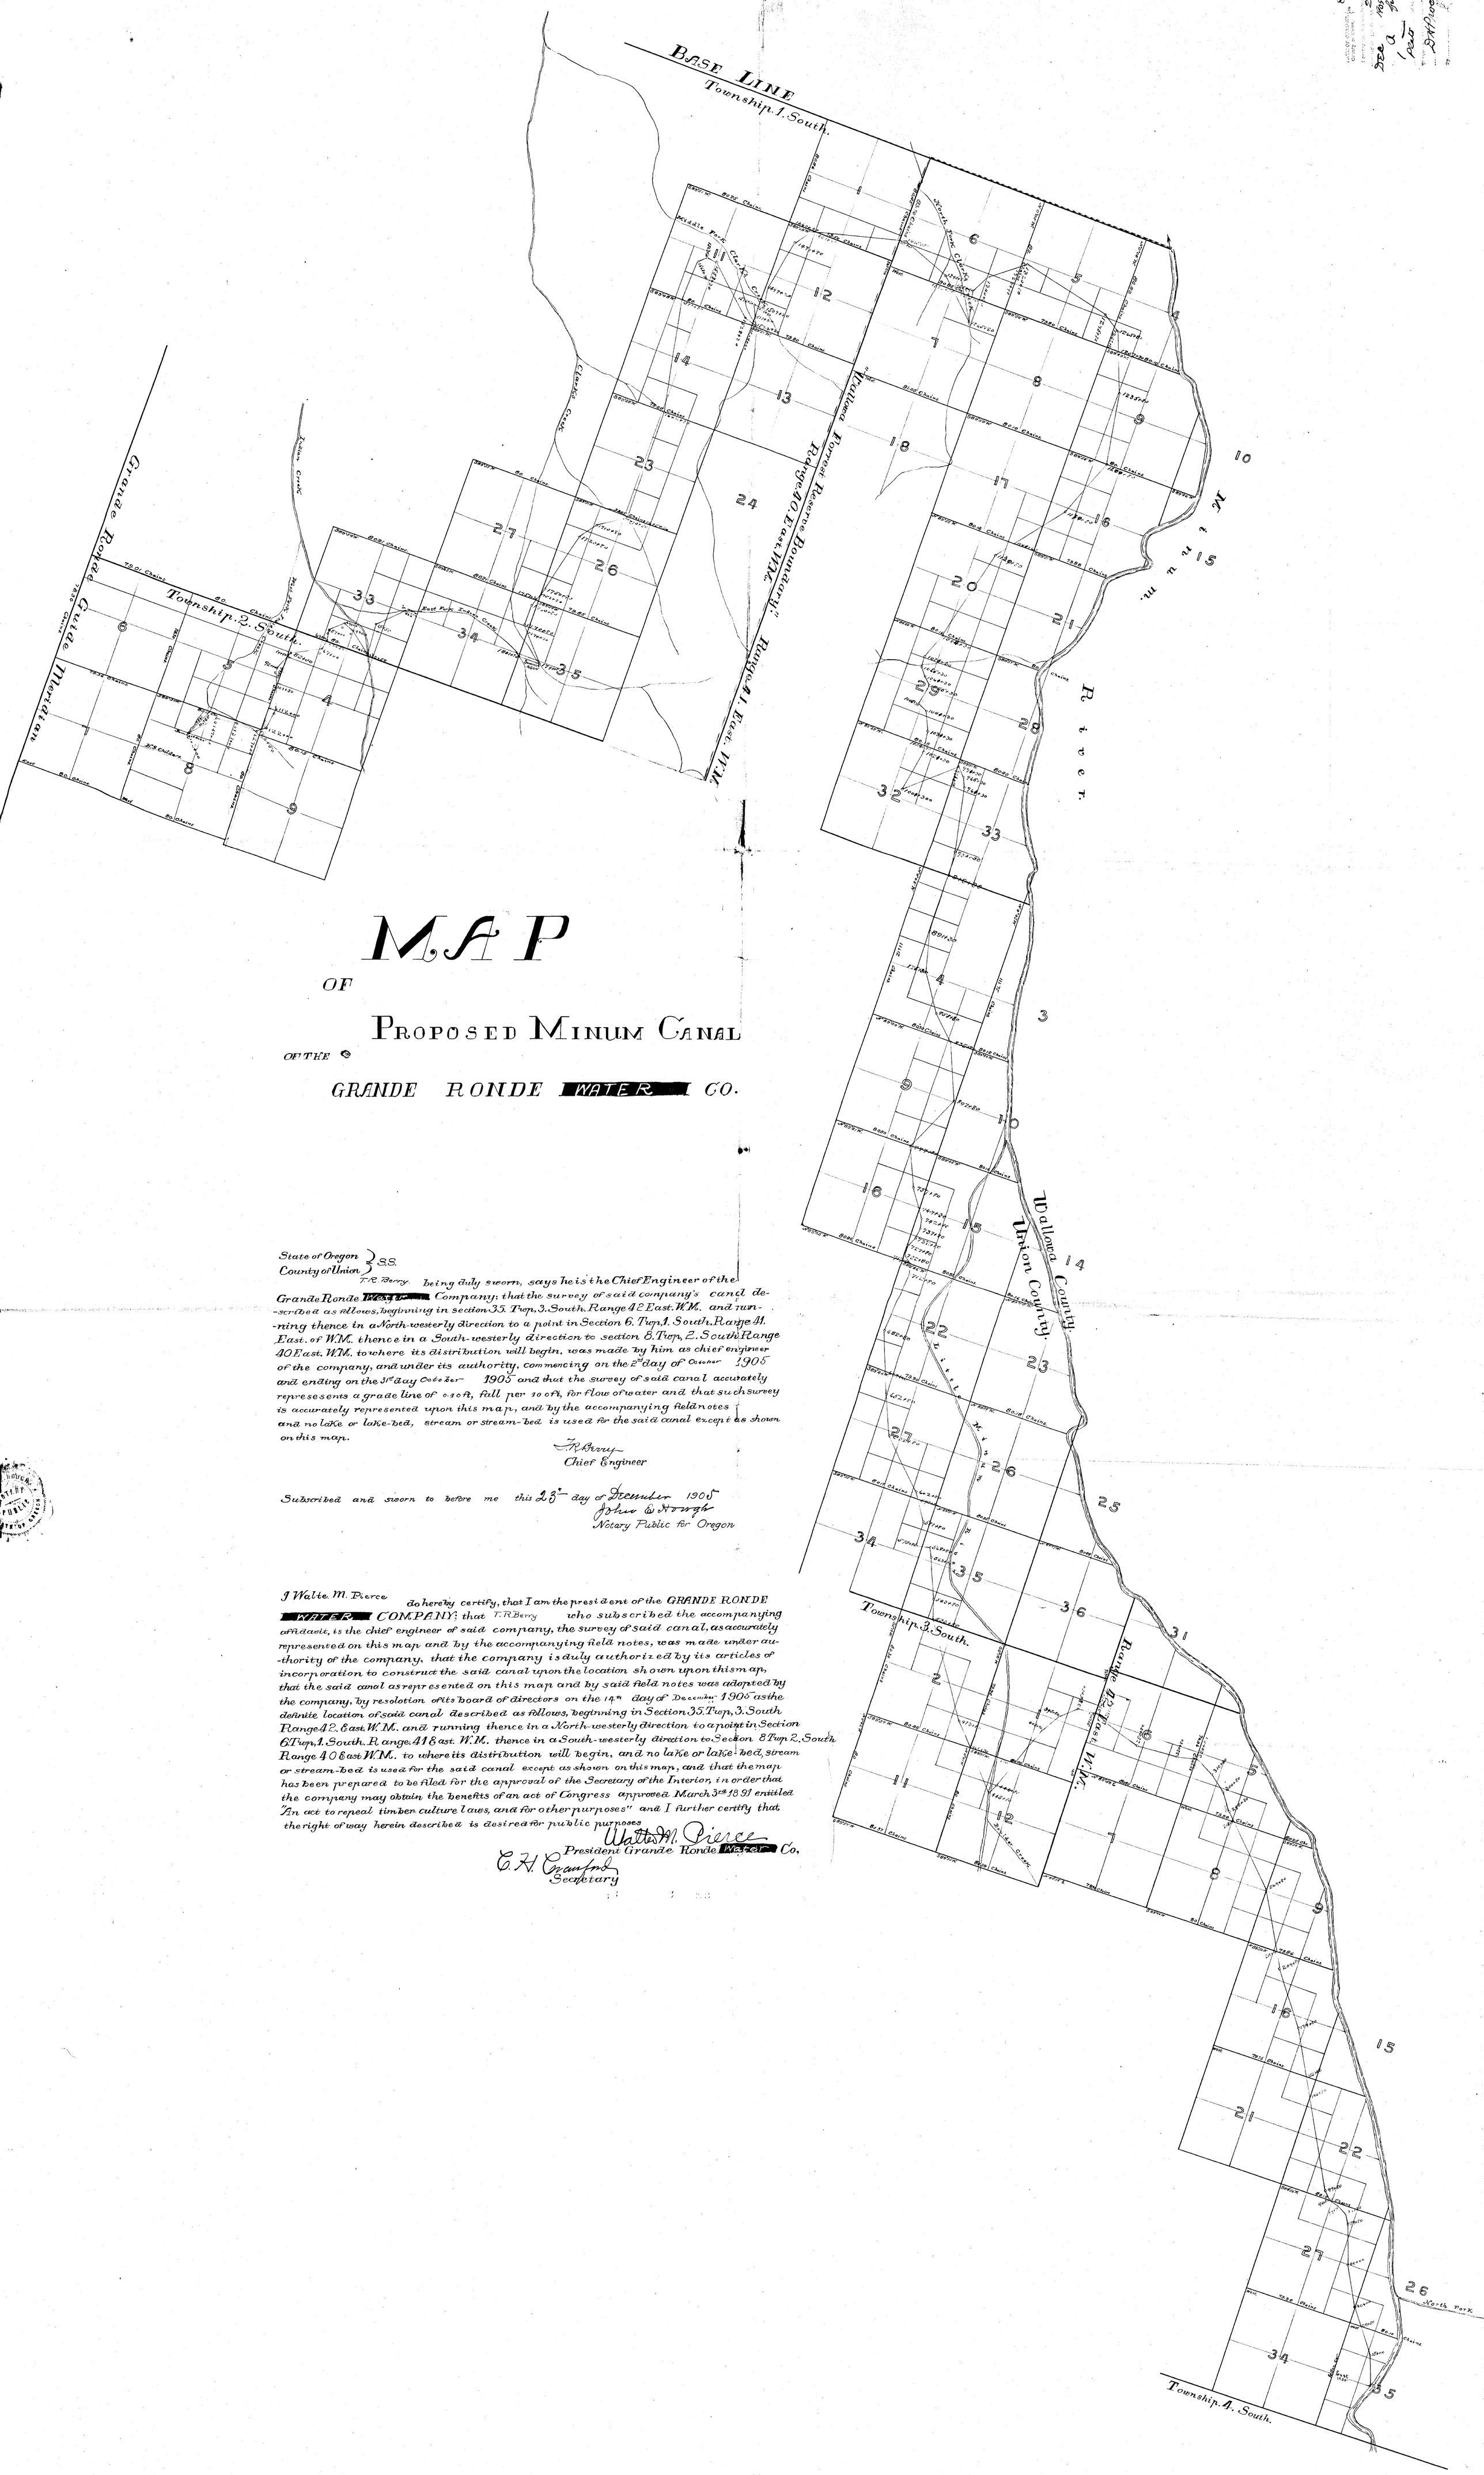

MAP

OF

PROPOSED MINUM CANAL

OF THE

GRANDE RONDE [redacted] CO.

State of Oregon }
County of Union } S.S.

T.R. Berry being duly sworn, says he is the Chief Engineer of the Grande Ronde [redacted] Company; that the survey of said company's canal described as follows, beginning in section 35. Twp. 3. South. Range 42 East. W.M. and running thence in a North-westerly direction to a point in Section 6. Twp. 1. South. Range 41. East. of W.M. thence in a South-westerly direction to section 8. Twp. 2. South Range 40 East. W.M. to where its distribution will begin, was made by him as chief engineer of the company, and under its authority, commencing on the 2nd day of October 1905 and ending on the 31st day October 1905 and that the survey of said canal accurately represesents a grade line of 0.10 ft. fall per 100 ft. for flow of water and that such survey is accurately represented upon this map, and by the accompanying field notes and no lake or lake-bed, stream or stream-bed is used for the said canal except as shown on this map.

T.R. Berry
Chief Engineer

Subscribed and sworn to before me this 23rd day of December 1905
John E. Hough
Notary Public for Oregon

J. Walter M. Pierce do hereby certify, that I am the president of the GRANDE RONDE [redacted] COMPANY; that T.R. Berry who subscribed the accompanying affidavit, is the chief engineer of said company, the survey of said canal, as accurately represented on this map and by the accompanying field notes, was made under authority of the company, that the company is duly authorized by its articles of incorporation to construct the said canal upon the location shown upon this map, that the said canal as represented on this map and by said field notes was adopted by the company, by resolution of its board of directors on the 14th day of December 1905 as the definite location of said canal described as follows, beginning in Section 35. Twp. 3. South Range 42. East. W.M. and running thence in a North-westerly direction to a point in Section 6 Twp. 1. South. Range. 41 East. W.M. thence in a South-westerly direction to Section 8 Twp 2. South Range 40 East W.M. to where its distribution will begin, and no lake or lake-bed, stream or stream-bed is used for the said canal except as shown on this map, and that the map has been prepared to be filed for the approval of the Secretary of the Interior, in order that the company may obtain the benefits of an act of Congress approved March 3rd 1891 entitled "An act to repeal timber culture laws, and for other purposes" and I further certify that the right of way herein described is desired for public purposes

Walter M. Pierce
President Grande Ronde [redacted] Co.

E.H. Crawford
Secretary