16-71

Union County
La Grande, Oregon

April 1, 1971

Scale 1"=100'

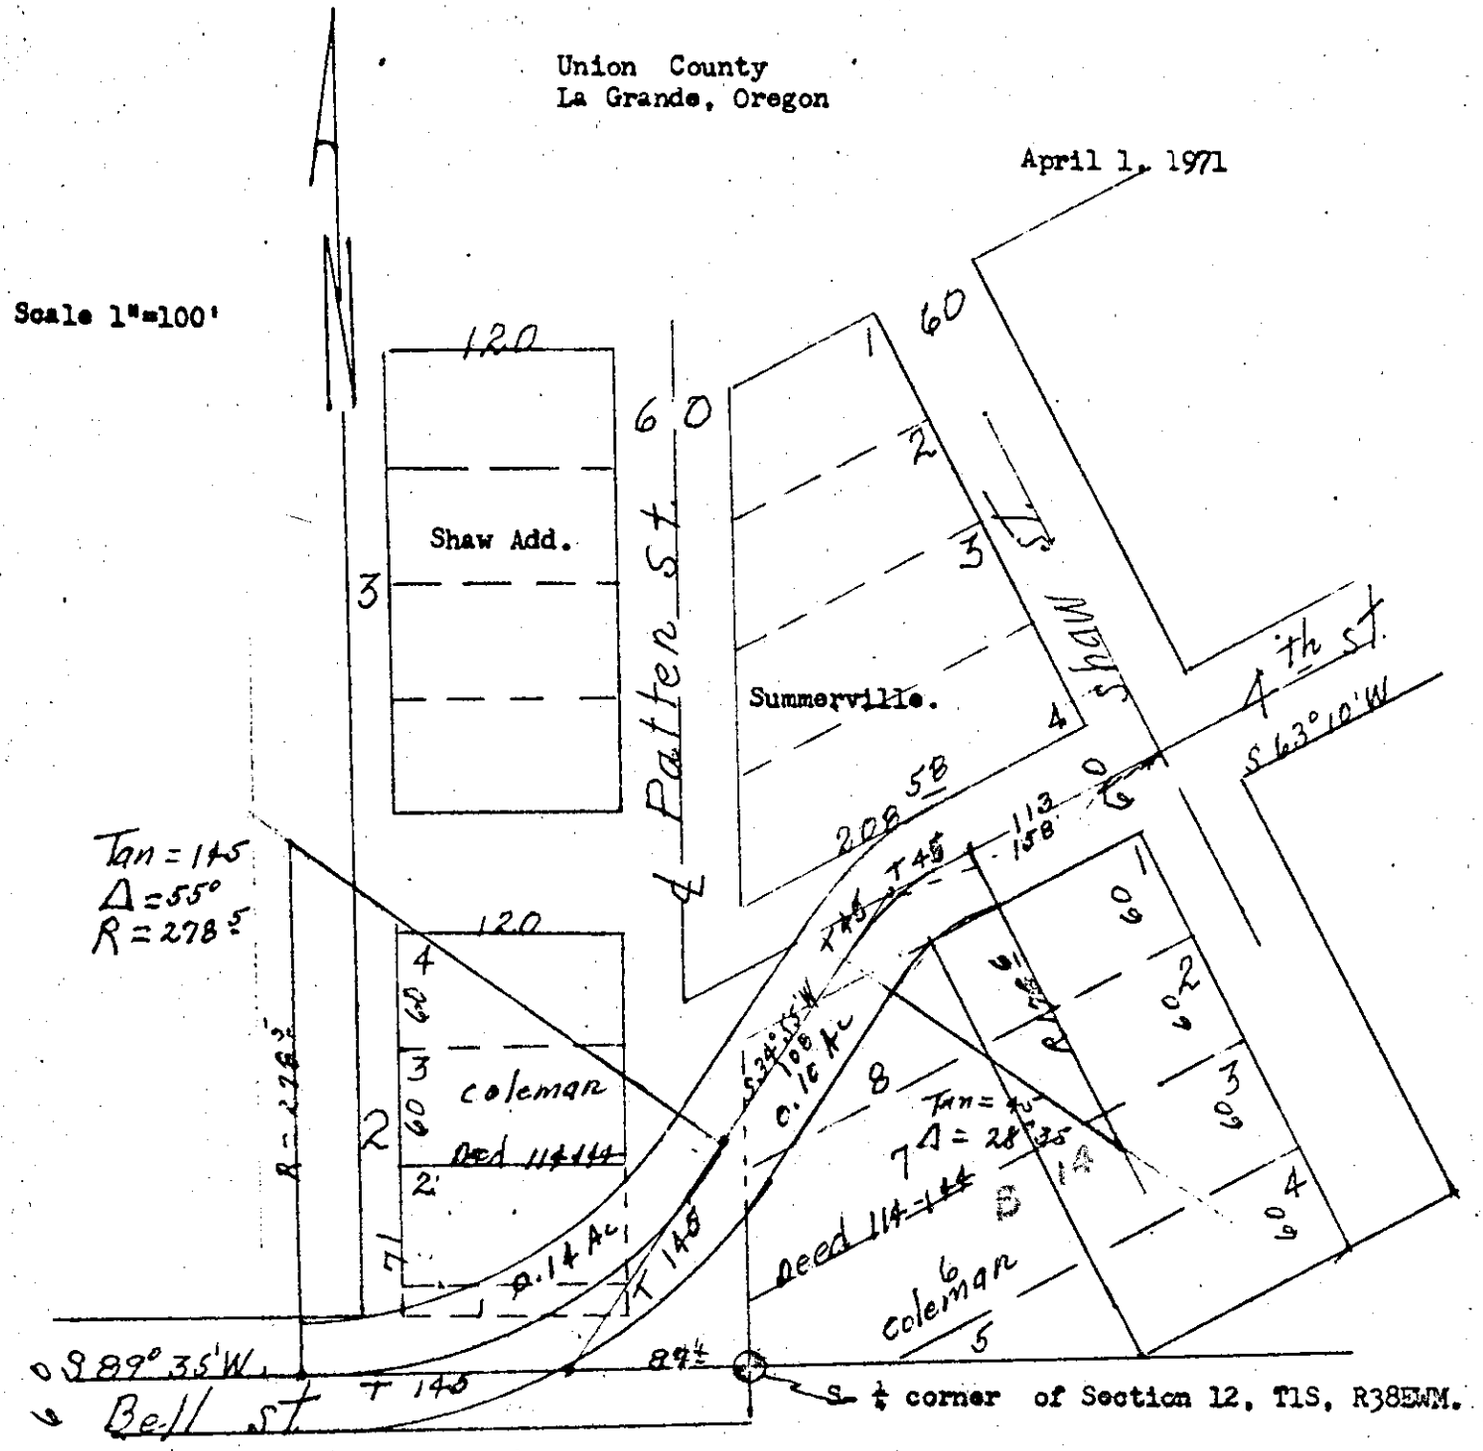

Description: A strip of land 30 feet in width each side of following center line. Beginning at a point on the center line of Fourth street a distance of 158 feet S63°10'W from intersection of Fourth street and Shaw Street of Summerville, Oregon. Thence on a curve left with a radius of 176.8 feet a distance of 88.1 feet; Thence S34°35'W a distance of 108 feet; Thence on a curve right with a radius of 278.5 feet a distance of 267.4 feet more or less to intersect the center line of Bell St.
Except there from that portion of lots 1 and 2 of Block 2 of Shaw's Addition to Summerville, Oregon. ALSO except that portion of lots 7 and 8 of Block 14 of Town of Summerville from deed of record to Harry E. & Edna R. Coleman, Husband and wife, as recorded in deed book 114 at page 144 deed of records Union County.
This land now to lie with in the relocated road right of way.

REGISTERED
OREGON
LAND SURVEYOR

James G. Voelz

MAY 4, 1956
JAMES G. VOELZ
331