PLAT
of survey for

CALIFORNIA PACIFIC UTILITIES COMPANY

LA GRANDE BRANCH
LA GRANDE, OREGON
FEBRUARY 28, 1973
LOCATED IN BLOCKS 26 AND 27 OF WILLIAMSON'S ADDN. TO LA GRANDE OREGON

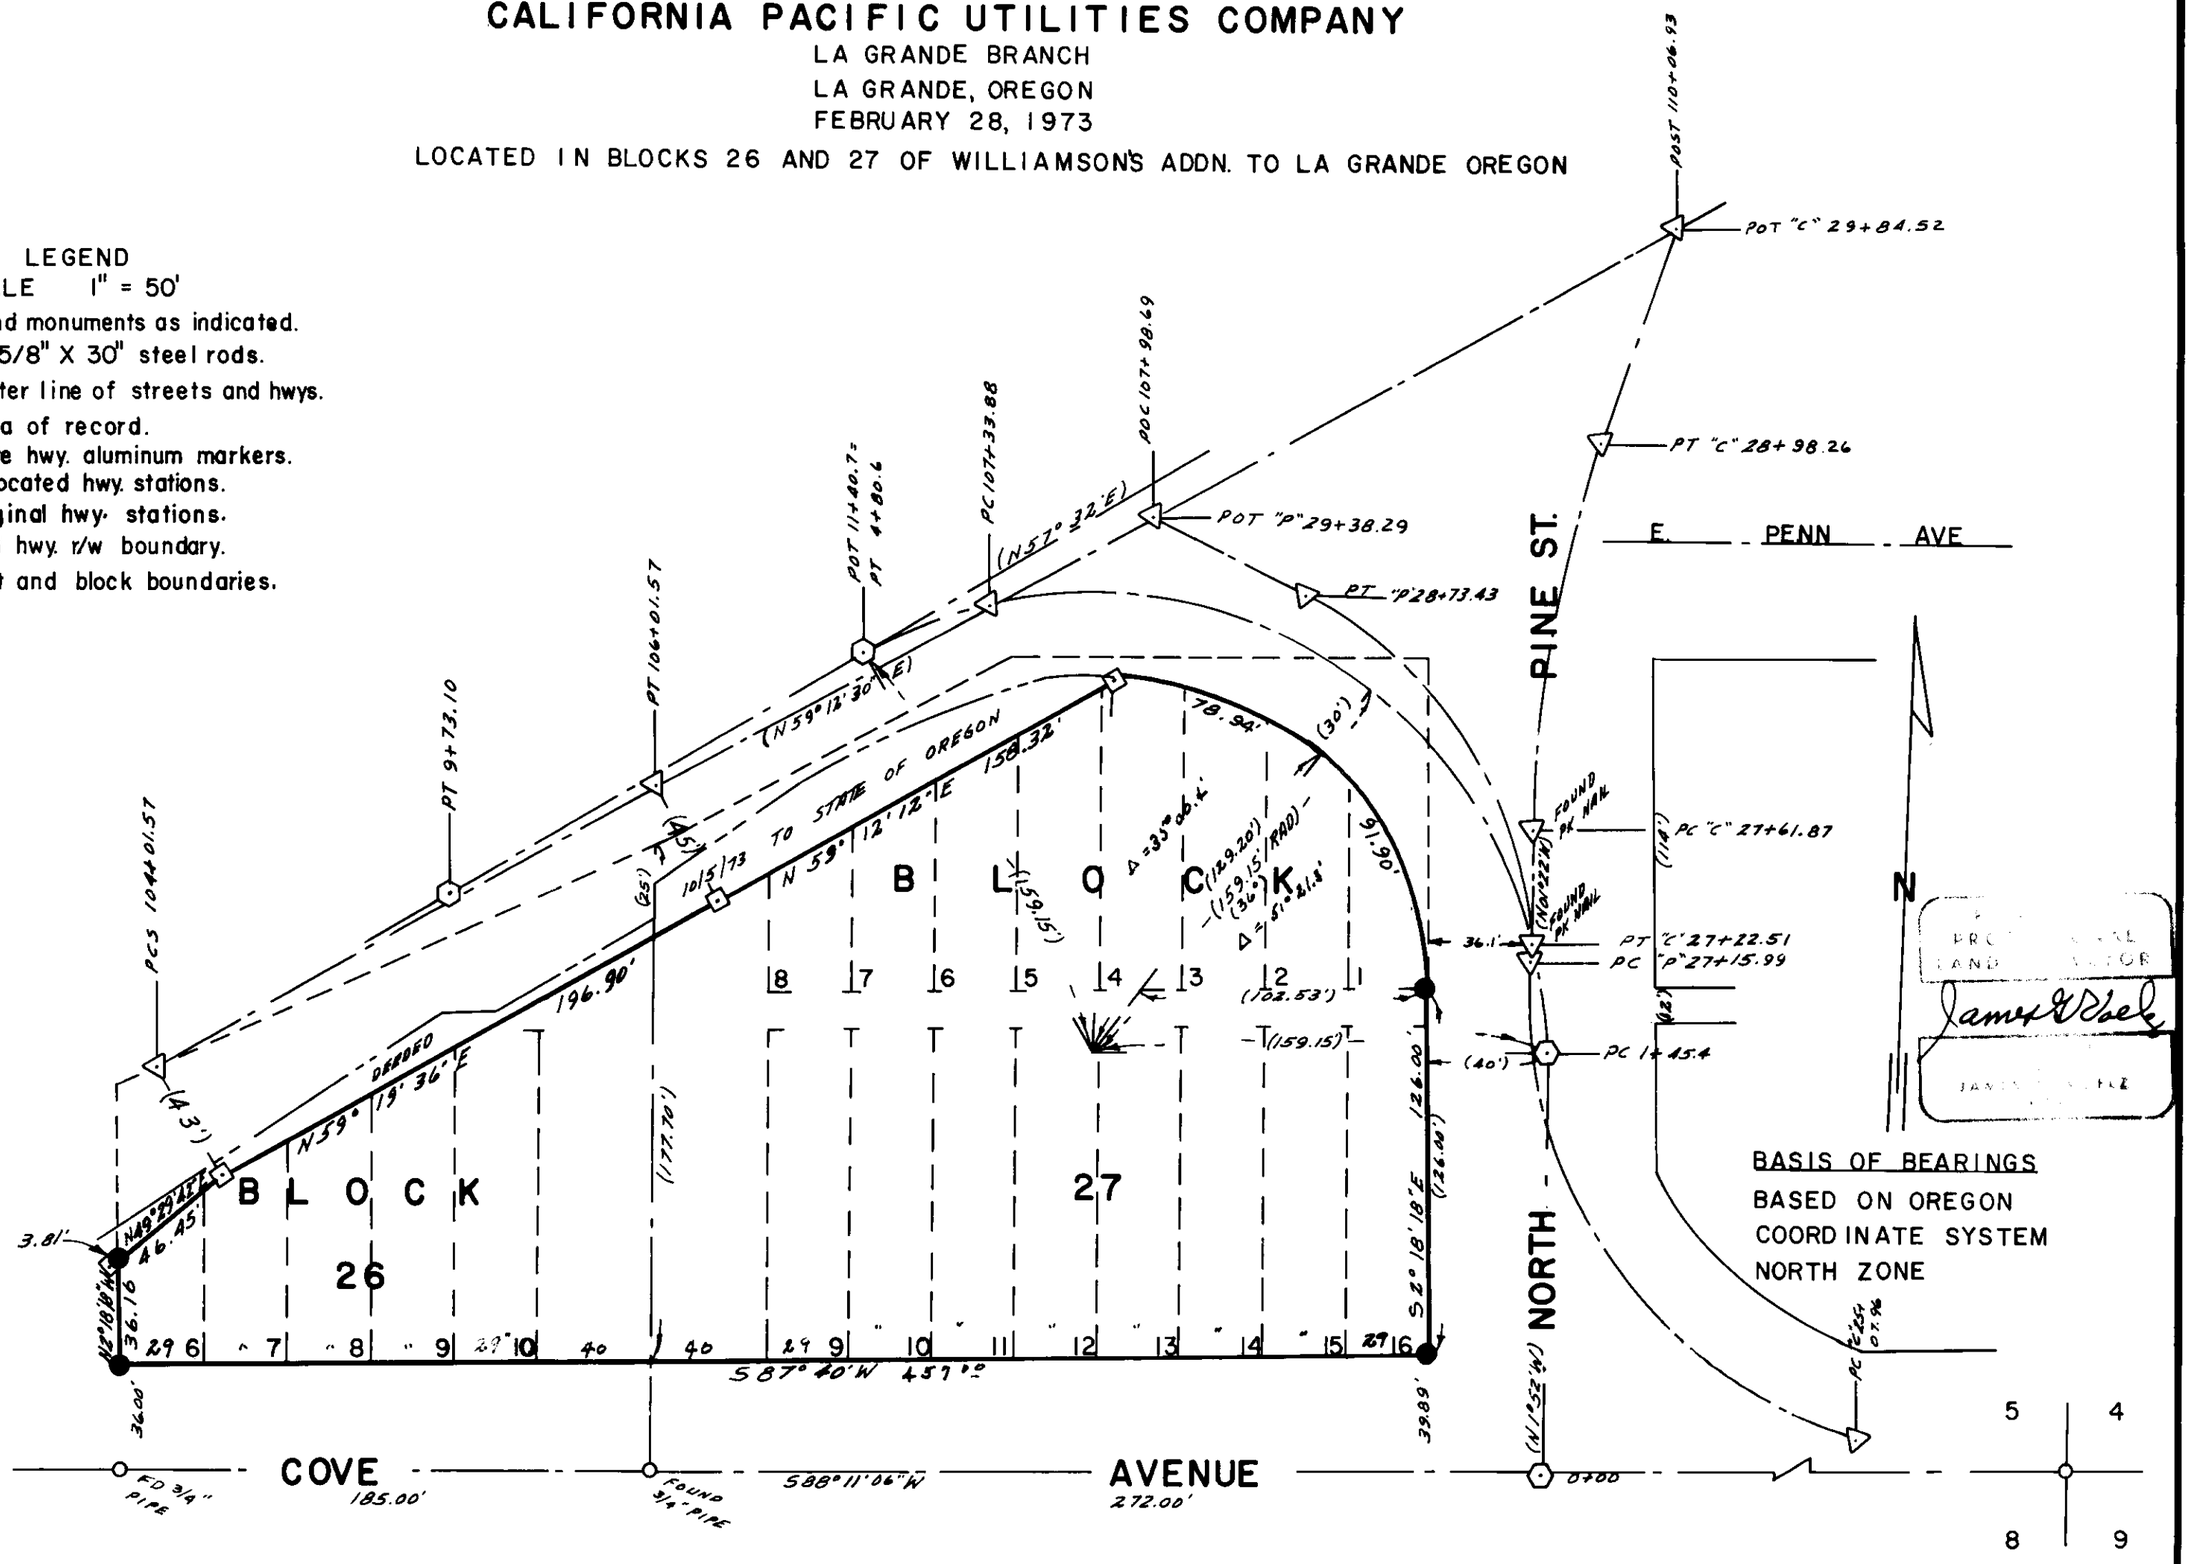

50-74