BASIS OF BEARING

SURVEY # 107-72

REFERENCE MATERIAL

SURVEY # 108
SURVEY # 107-72

LEGEND

O FOUND MONUMENT OF RECORD

● SET 5/8" x 30" IRON PIN WITH PLASTIC CAP MARKED S.C.A.

( ) RECORD BEARING AND DISTANCE

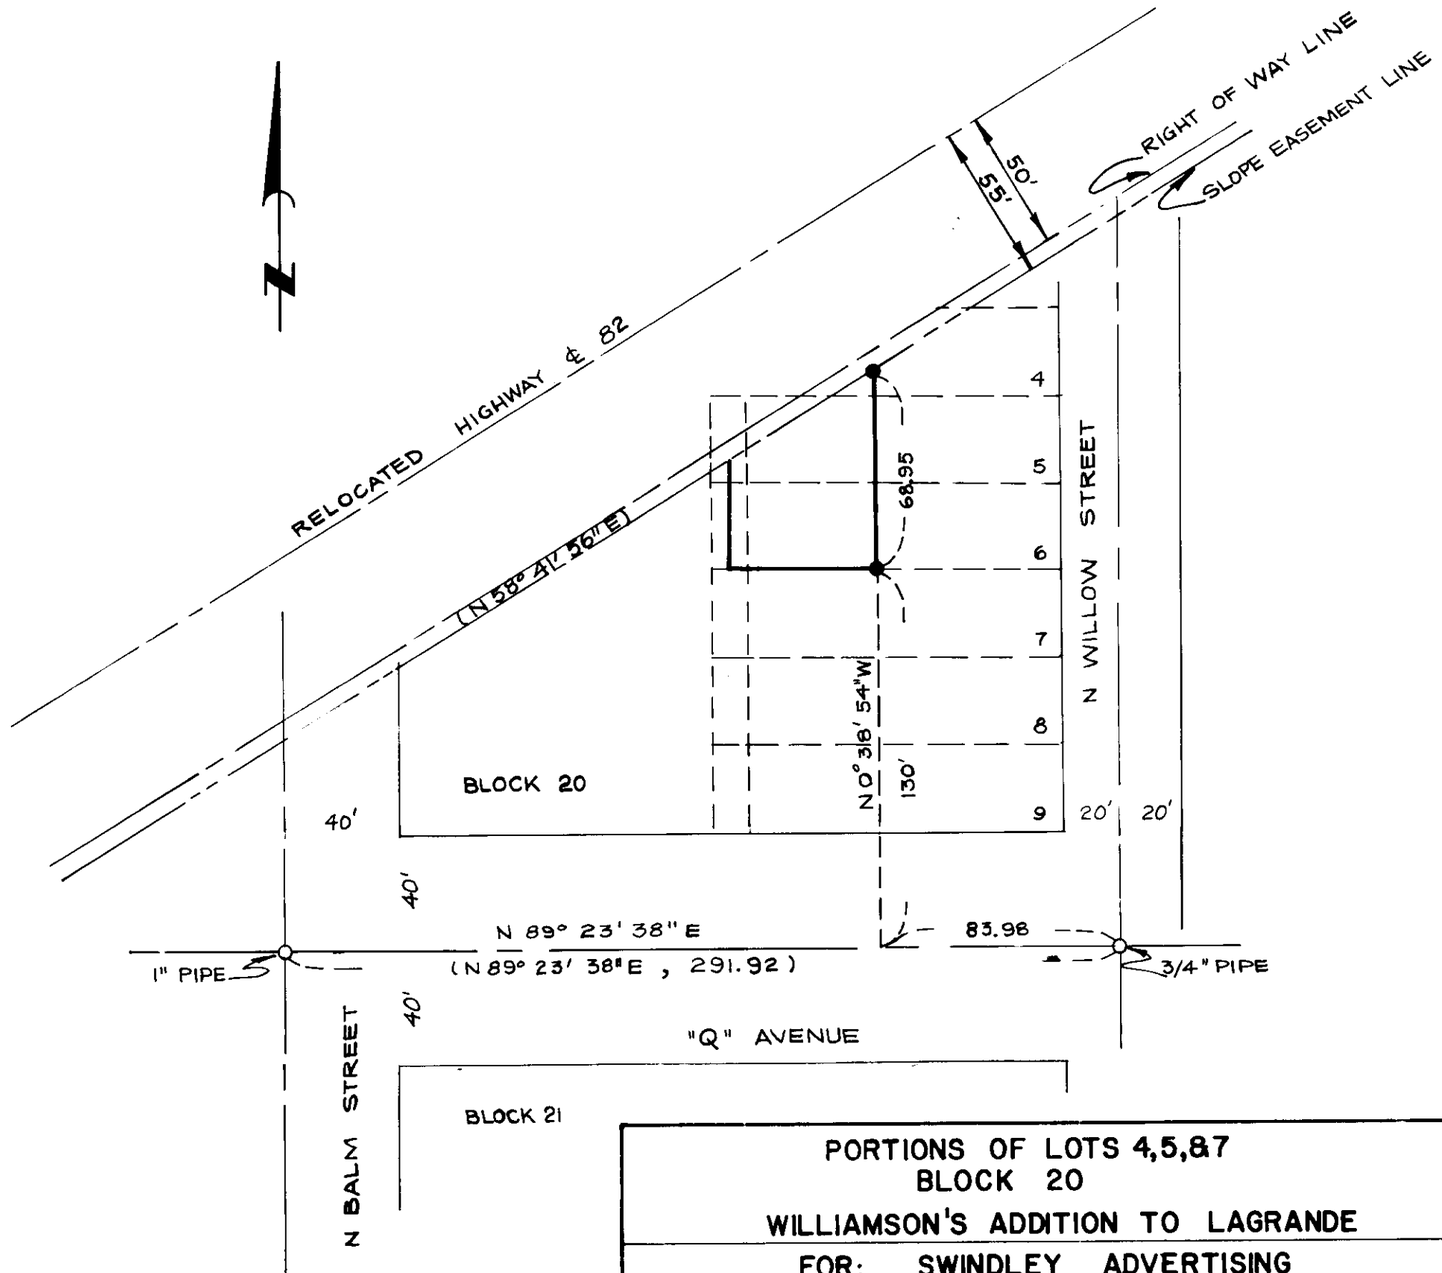

PORTIONS OF LOTS 4,5,&7
BLOCK 20
WILLIAMSON'S ADDITION TO LAGRANDE

FOR: SWINDLEY ADVERTISING

SCALE	STEPHEN C. ANDERSON AND ASSOCIATES	SHEET NO
1"=50'		1
DATE OCT. 16, '74	LA GRANDE, OREGON	

JOB # 2062

70-74