PLAT
of survey for

RAYMOND FENN

ROUTE 2 BOX 2348
LA GRANDE, OREGON
JULY 26, 1974

LOCATE IN THE SE1/4SW1/4 AND THE SW1/4SE1/4
OF SECTION 17, T3S R38E, W.M.

LEGEND
SCALE 1" = 100'

- ○ Found monuments as indicated.
- ⊙ Set 5/8" X 30" steel rods.
- ——·—— Center line of road.
- ( ) Data of record.
- —x——x— Existing fences.

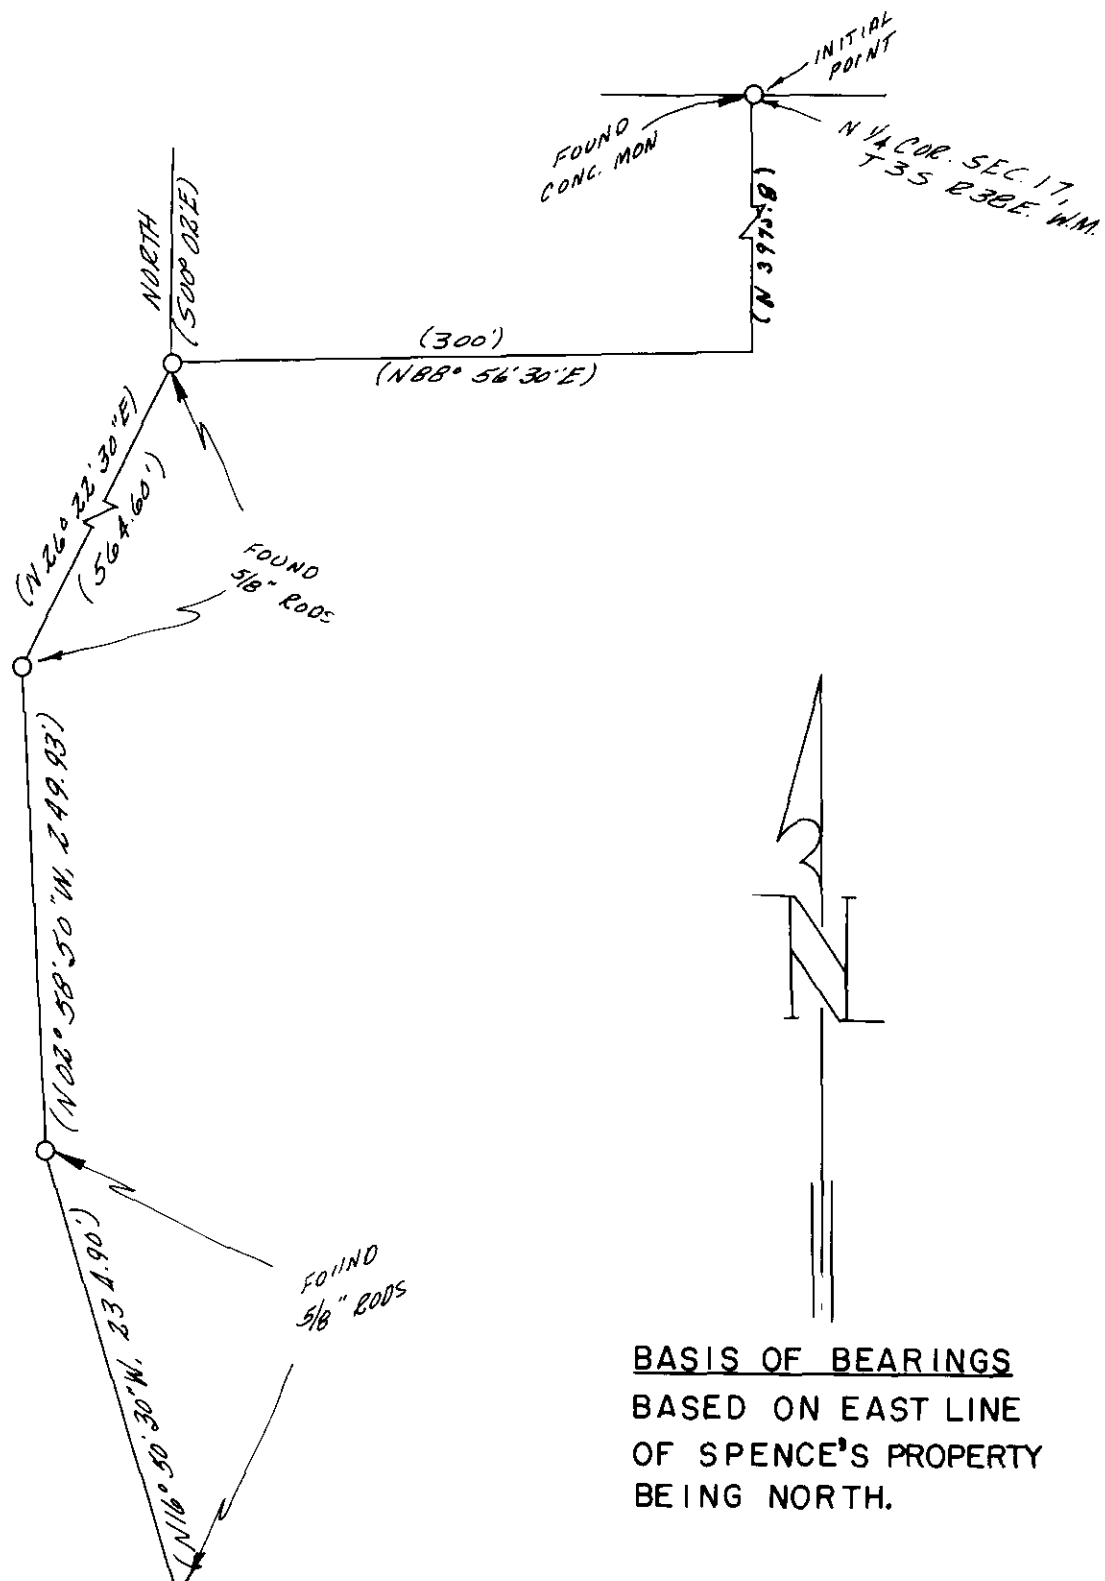

BASIS OF BEARINGS
BASED ON EAST LINE
OF SPENCE'S PROPERTY
BEING NORTH.

4.10 ACRES

REGISTERED
PROFESSIONAL
LAND SURVEYOR
James G Voelz
OREGON
MAY 4, 1956
JAMES G. VOELZ
381

79-74