PLAT

of survey for

REVEREND CLYDE DILLEY

153 ELECTRIC STREET

UNION, OREGON

LOCATED IN THE NW1/4 SW1/4 OF SECTION 19, T4S R40E WM. AND IN BLOCKS 21, 22 AND 23 OF HANNAH'S ADDITION TO UNION, UNION COUNTY, OREGON

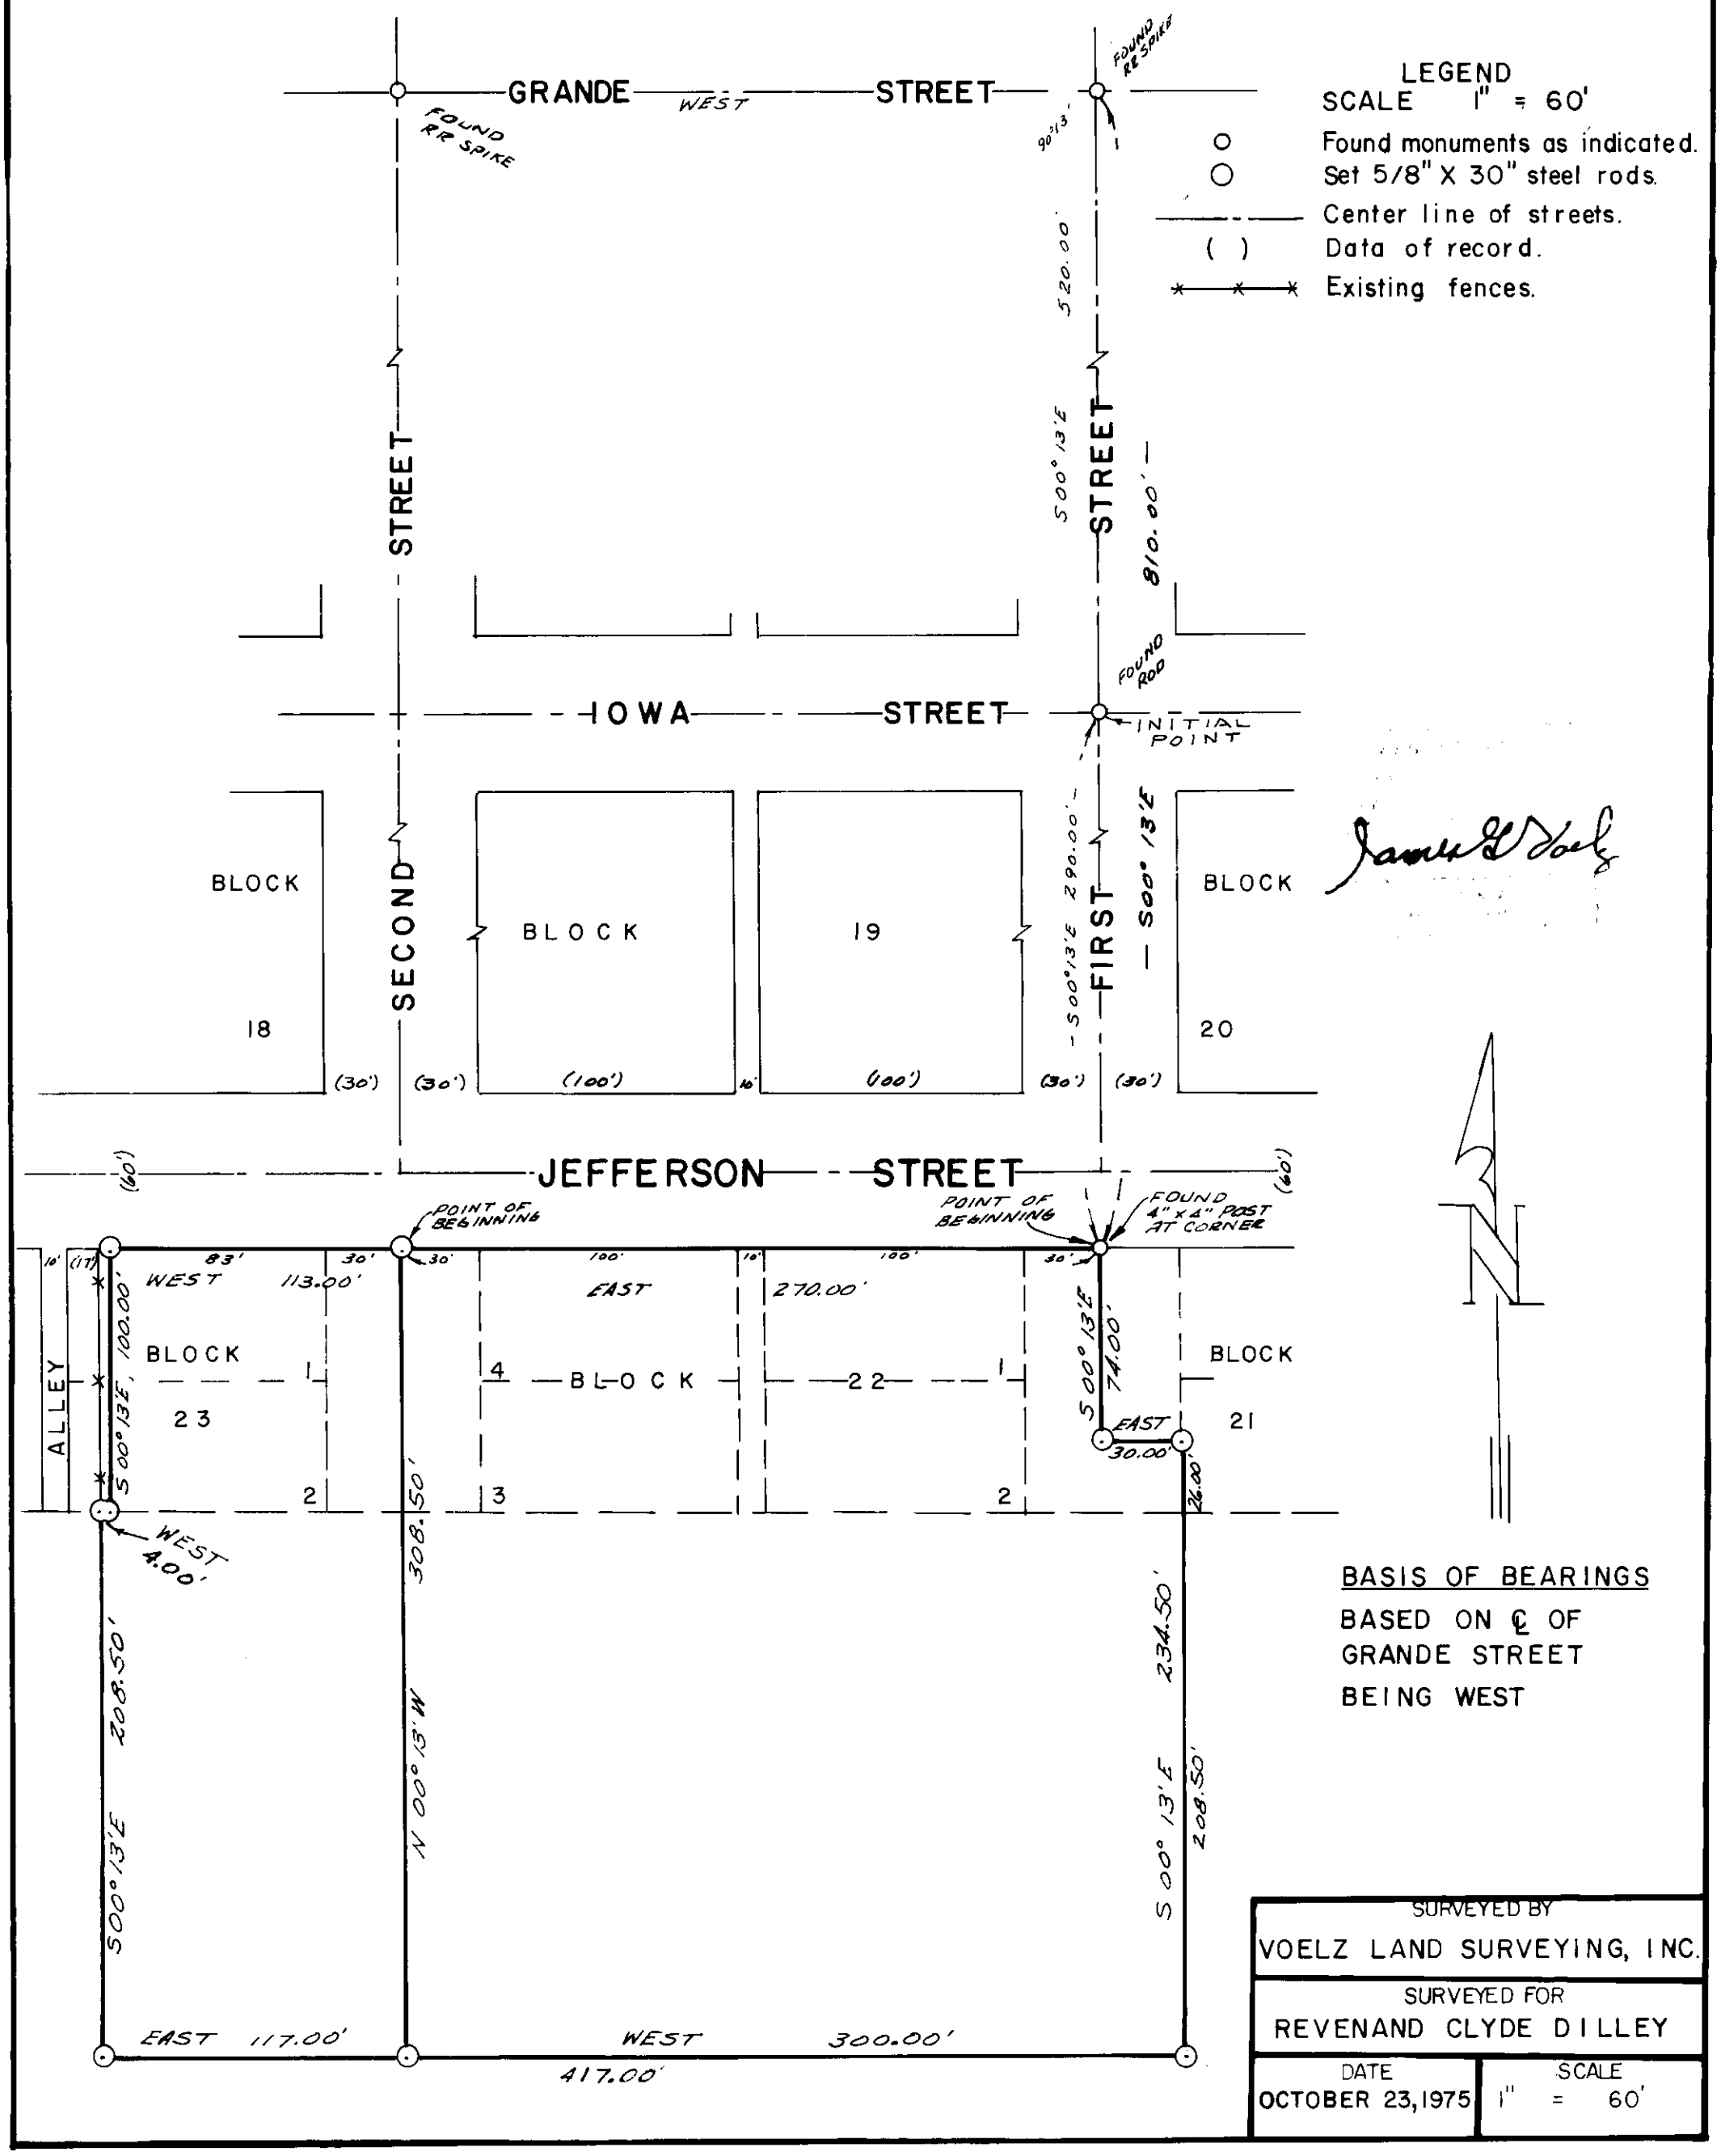

SURVEYED BY	
VOELZ LAND SURVEYING, INC.	
SURVEYED FOR	
REVENAND CLYDE DILLEY	
DATE	SCALE
OCTOBER 23, 1975	1" = 60'