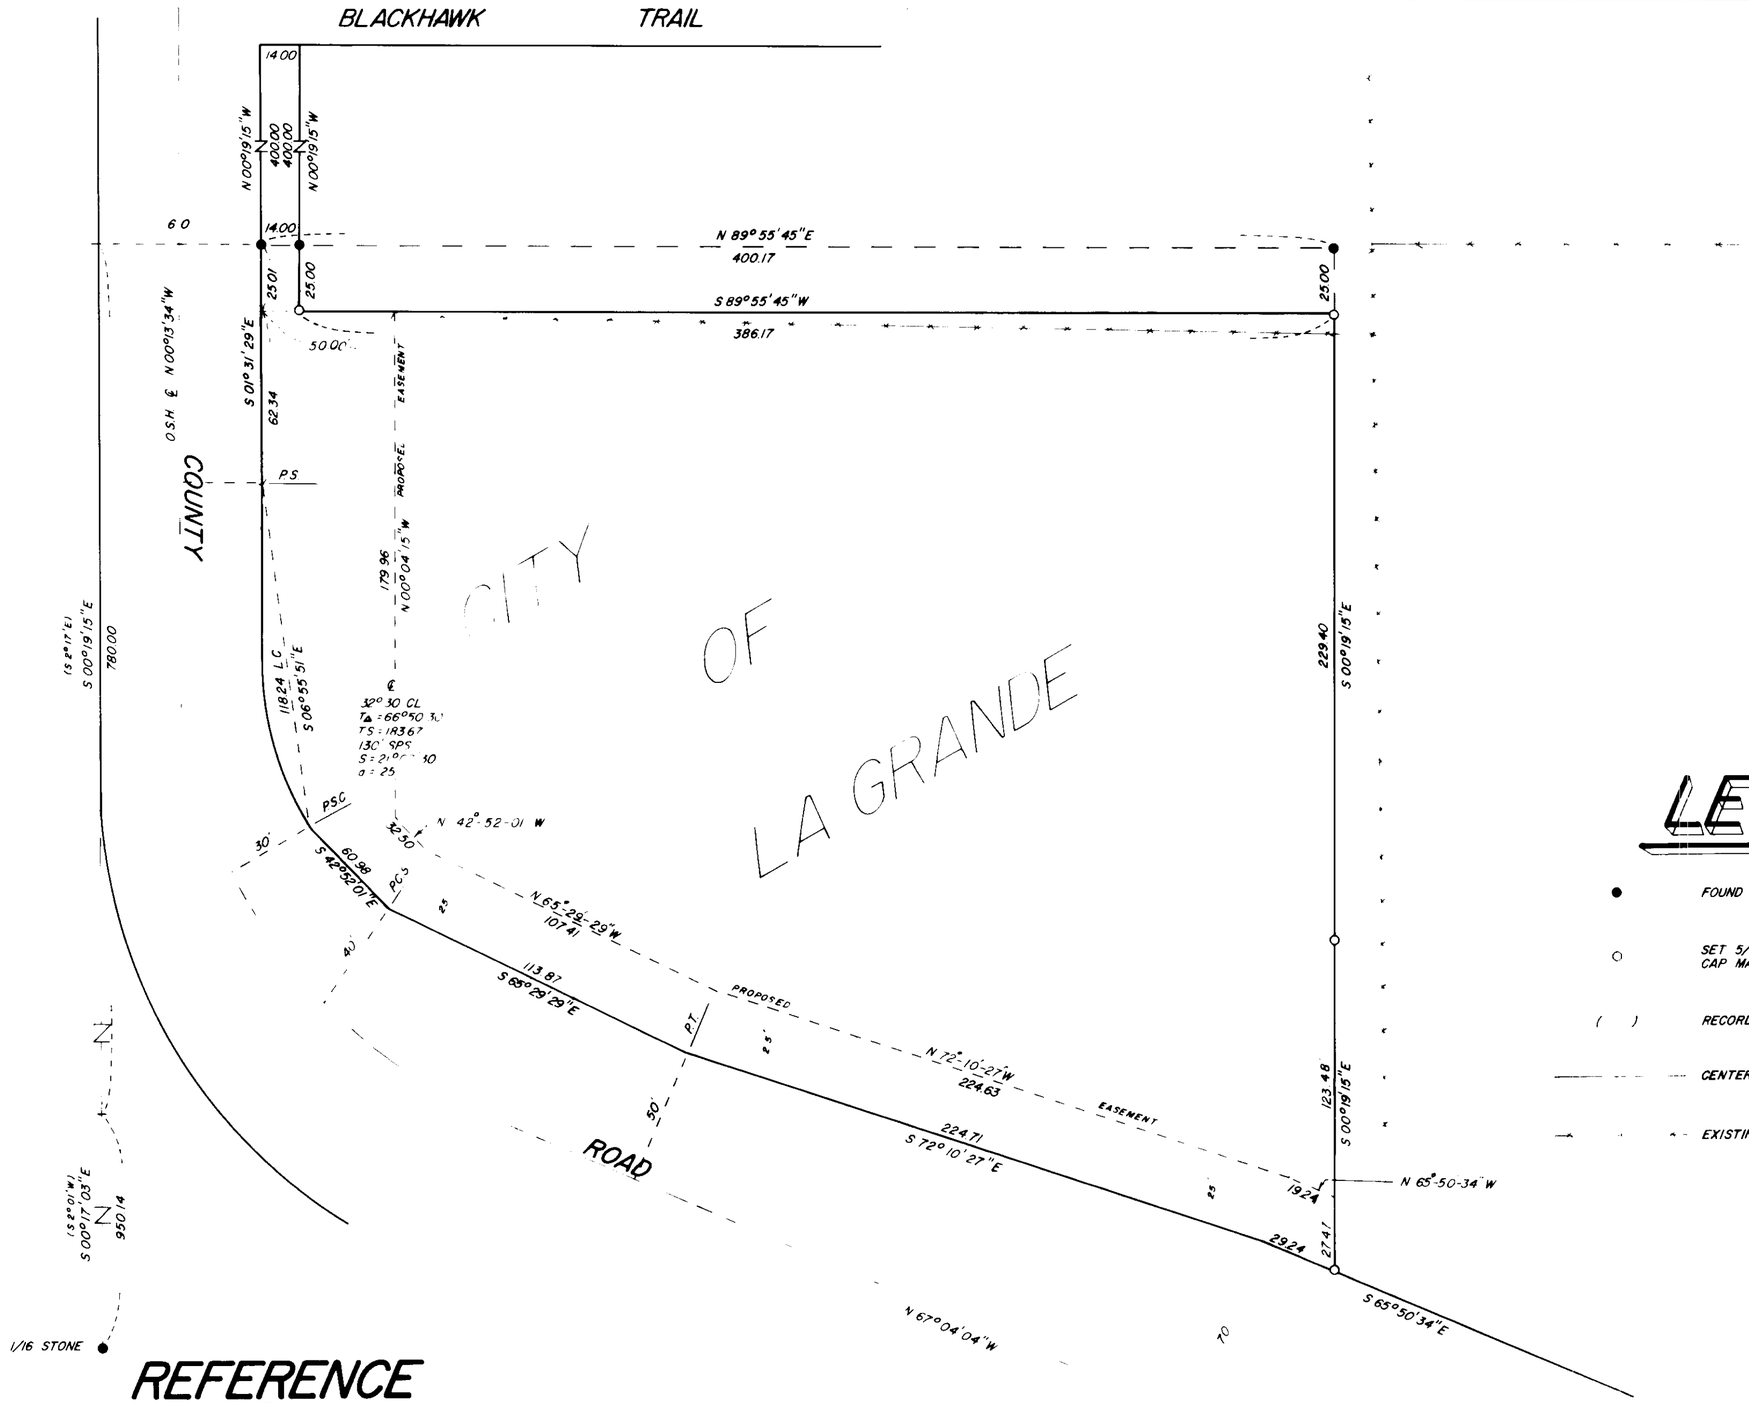

BASIS OF BEARING

FORWARD BEARING AS PUBLISHED BY THE U.S.C. & G.S. FROM △ COLLEGE TO △ VALLEY

LEGEND

- ● FOUND MONUMENT OF RECORD
- ○ SET 5/8" x 30" IRON PIN WITH PLASTIC CAP MARKED B G A SURVEY MARKER
- ( ) RECORD BEARING AND DISTANCE
- CENTERLINE STREET
- EXISTING FENCE

REFERENCE MATERIAL

1922 CITY OF LA GRANDE REMONUMENTATION MAP
SURVEY NO 105
SURVEY NO 106
OREGON STATE HIGHWAY DRG. NO. 6E-36-3

NOTE:

There is a stationing error on the State map that made it impossible to fit the improvements as built. The error affects the position of sta. 18+33.53 coming north on Second st. I placed the existing P.I. by splitting the pavements.

REGISTERED PROFESSIONAL LAND SURVEYOR

OREGON
JULY 13, 1973
GREGORY T. BLACKMAN
991

BAGETT, GRIFFITH & ASSOCIATES
La Grande, Oregon

A PARCEL IN THE EAST 1/2 OF THE EAST 1/2 OF SECTION 31
T 2 S, R 38 E WM
UNION COUNTY, OREGON

SURVEYED FOR	CITY OF LA GRANDE	
SURVEYED BY	GTB	9/77
Scale: 1" = 40'	Drawn by: SSZ	9/77

91-77

91-18