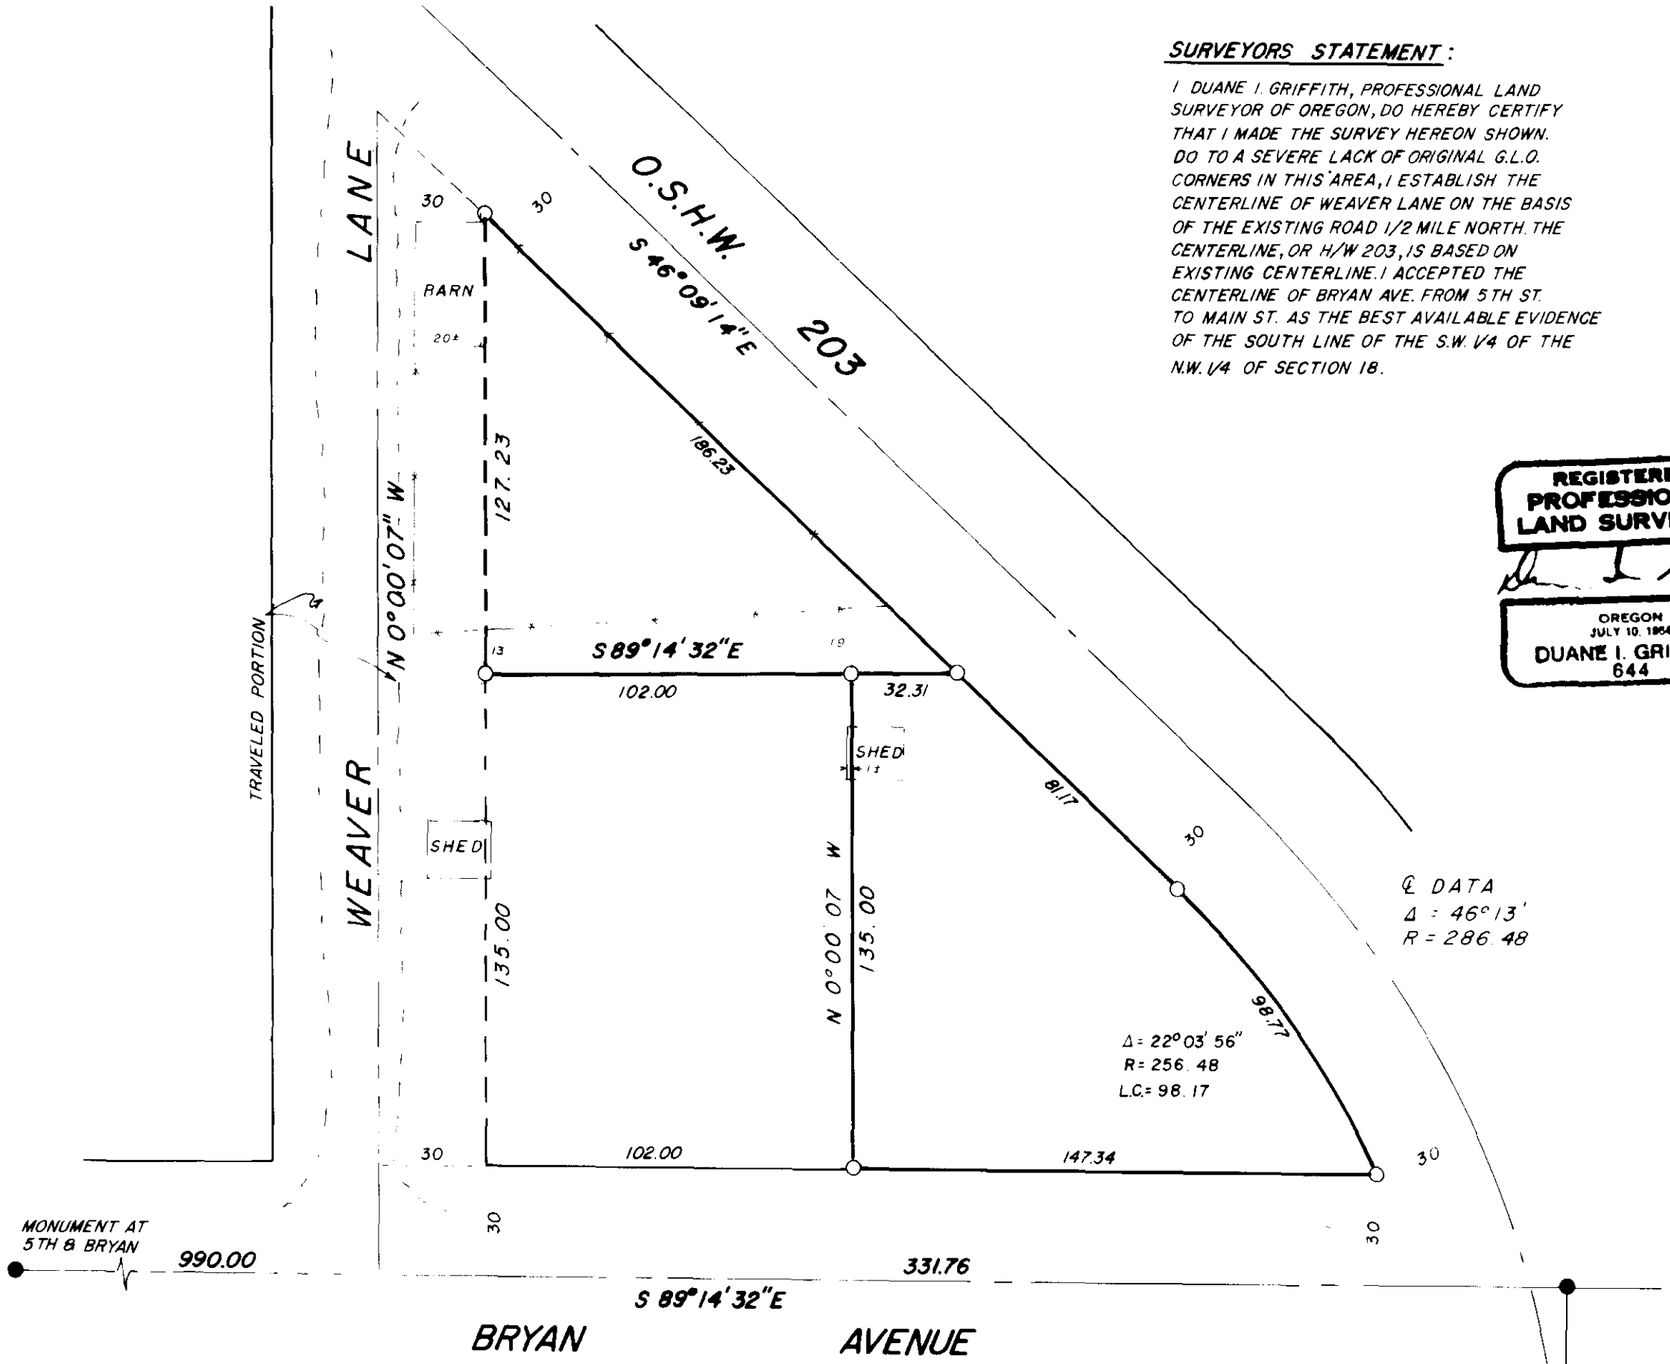

SURVEYORS STATEMENT:

I DUANE I. GRIFFITH, PROFESSIONAL LAND SURVEYOR OF OREGON, DO HEREBY CERTIFY THAT I MADE THE SURVEY HEREON SHOWN. DO TO A SEVERE LACK OF ORIGINAL G.L.O. CORNERS IN THIS AREA, I ESTABLISH THE CENTERLINE OF WEAVER LANE ON THE BASIS OF THE EXISTING ROAD 1/2 MILE NORTH. THE CENTERLINE, OR H/W 203, IS BASED ON EXISTING CENTERLINE. I ACCEPTED THE CENTERLINE OF BRYAN AVE. FROM 5TH ST. TO MAIN ST. AS THE BEST AVAILABLE EVIDENCE OF THE SOUTH LINE OF THE S.W. 1/4 OF THE N.W. 1/4 OF SECTION 18.

I HAVE NOT BEEN ABLE TO FIND ANY RECORD OF THE WIDTH OF WEAVER LANE IN THIS AREA. I PLACED THE PINS ON THE EAST SIDE OF WEAVER LANE AT 30 FEET FROM THE CENTERLINE AS ESTABLISHED. HOWEVER, THE TRUE EAST LINE OF WEAVER LANE MAY BE, IN FACT, FURTHER WEST.

REGISTERED PROFESSIONAL LAND SURVEYOR
OREGON
JULY 10, 1964
DUANE I. GRIFFITH
644

BASIS OF BEARING

SURVEY NO. 72-77

LEGEND

● FOUND MONUMENT OF RECORD

○ SET 5/8" X 30" IRON PIN

( ) RECORD DISTANCE

REFERENCE MATERIAL

Map of Survey No. 72-77

Deed Descriptions

BAGETT, GRIFFITH & ASSOCIATES
La Grande, Oregon

Map of Survey
Parcel of Land in the
S.W. 1/4 of the N.W. 1/4 of Section 18
T 4 S, R 40 E, W.M.
UNION COUNTY, OREGON

SURVEYED FOR	HELEN CADWELL
SURVEYED BY	d. g
Scale: 1" = 40'	Drawn by d. g 5/1978

83-78