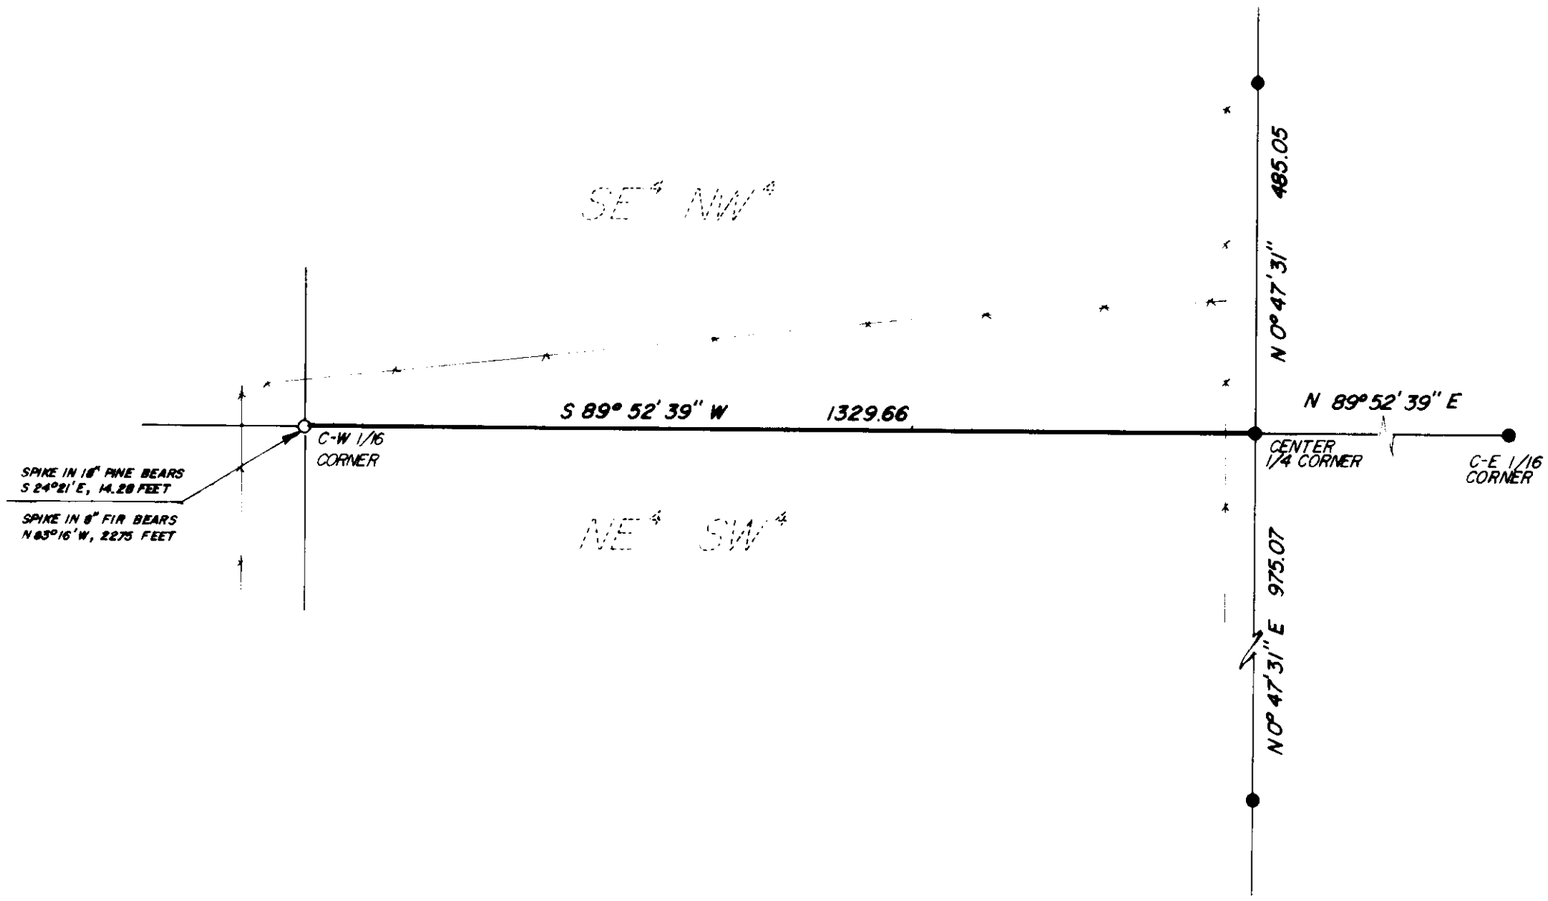

BASIS OF BEARING

SURVEY NO. 73-78

REGISTERED
PROFESSIONAL
LAND SURVEYOR

OREGON
JULY 10, 1964
DUANE I. GRIFFITH
644

LEGEND

FOUND MONUMENT OF RECORD

SET 5/8" x 30" IRON PIN WITH PLASTIC CAP MARKED B·G·A SURVEY MARKER

EXISTING FENCELINE

BAGETT, GRIFFITH & ASSOCIATES
La Grande, Oregon

Map of Survey

ESTABLISH C-W 1/16 CORNER OF
SECTION 4, T2S R38E, W.M.

UNION COUNTY, OREGON

SURVEYED FOR	DALE DECKER	
SURVEYED BY	DIG	11/78
Scale: 1" = 200'	Drawn by: RGR	11/78

148-78