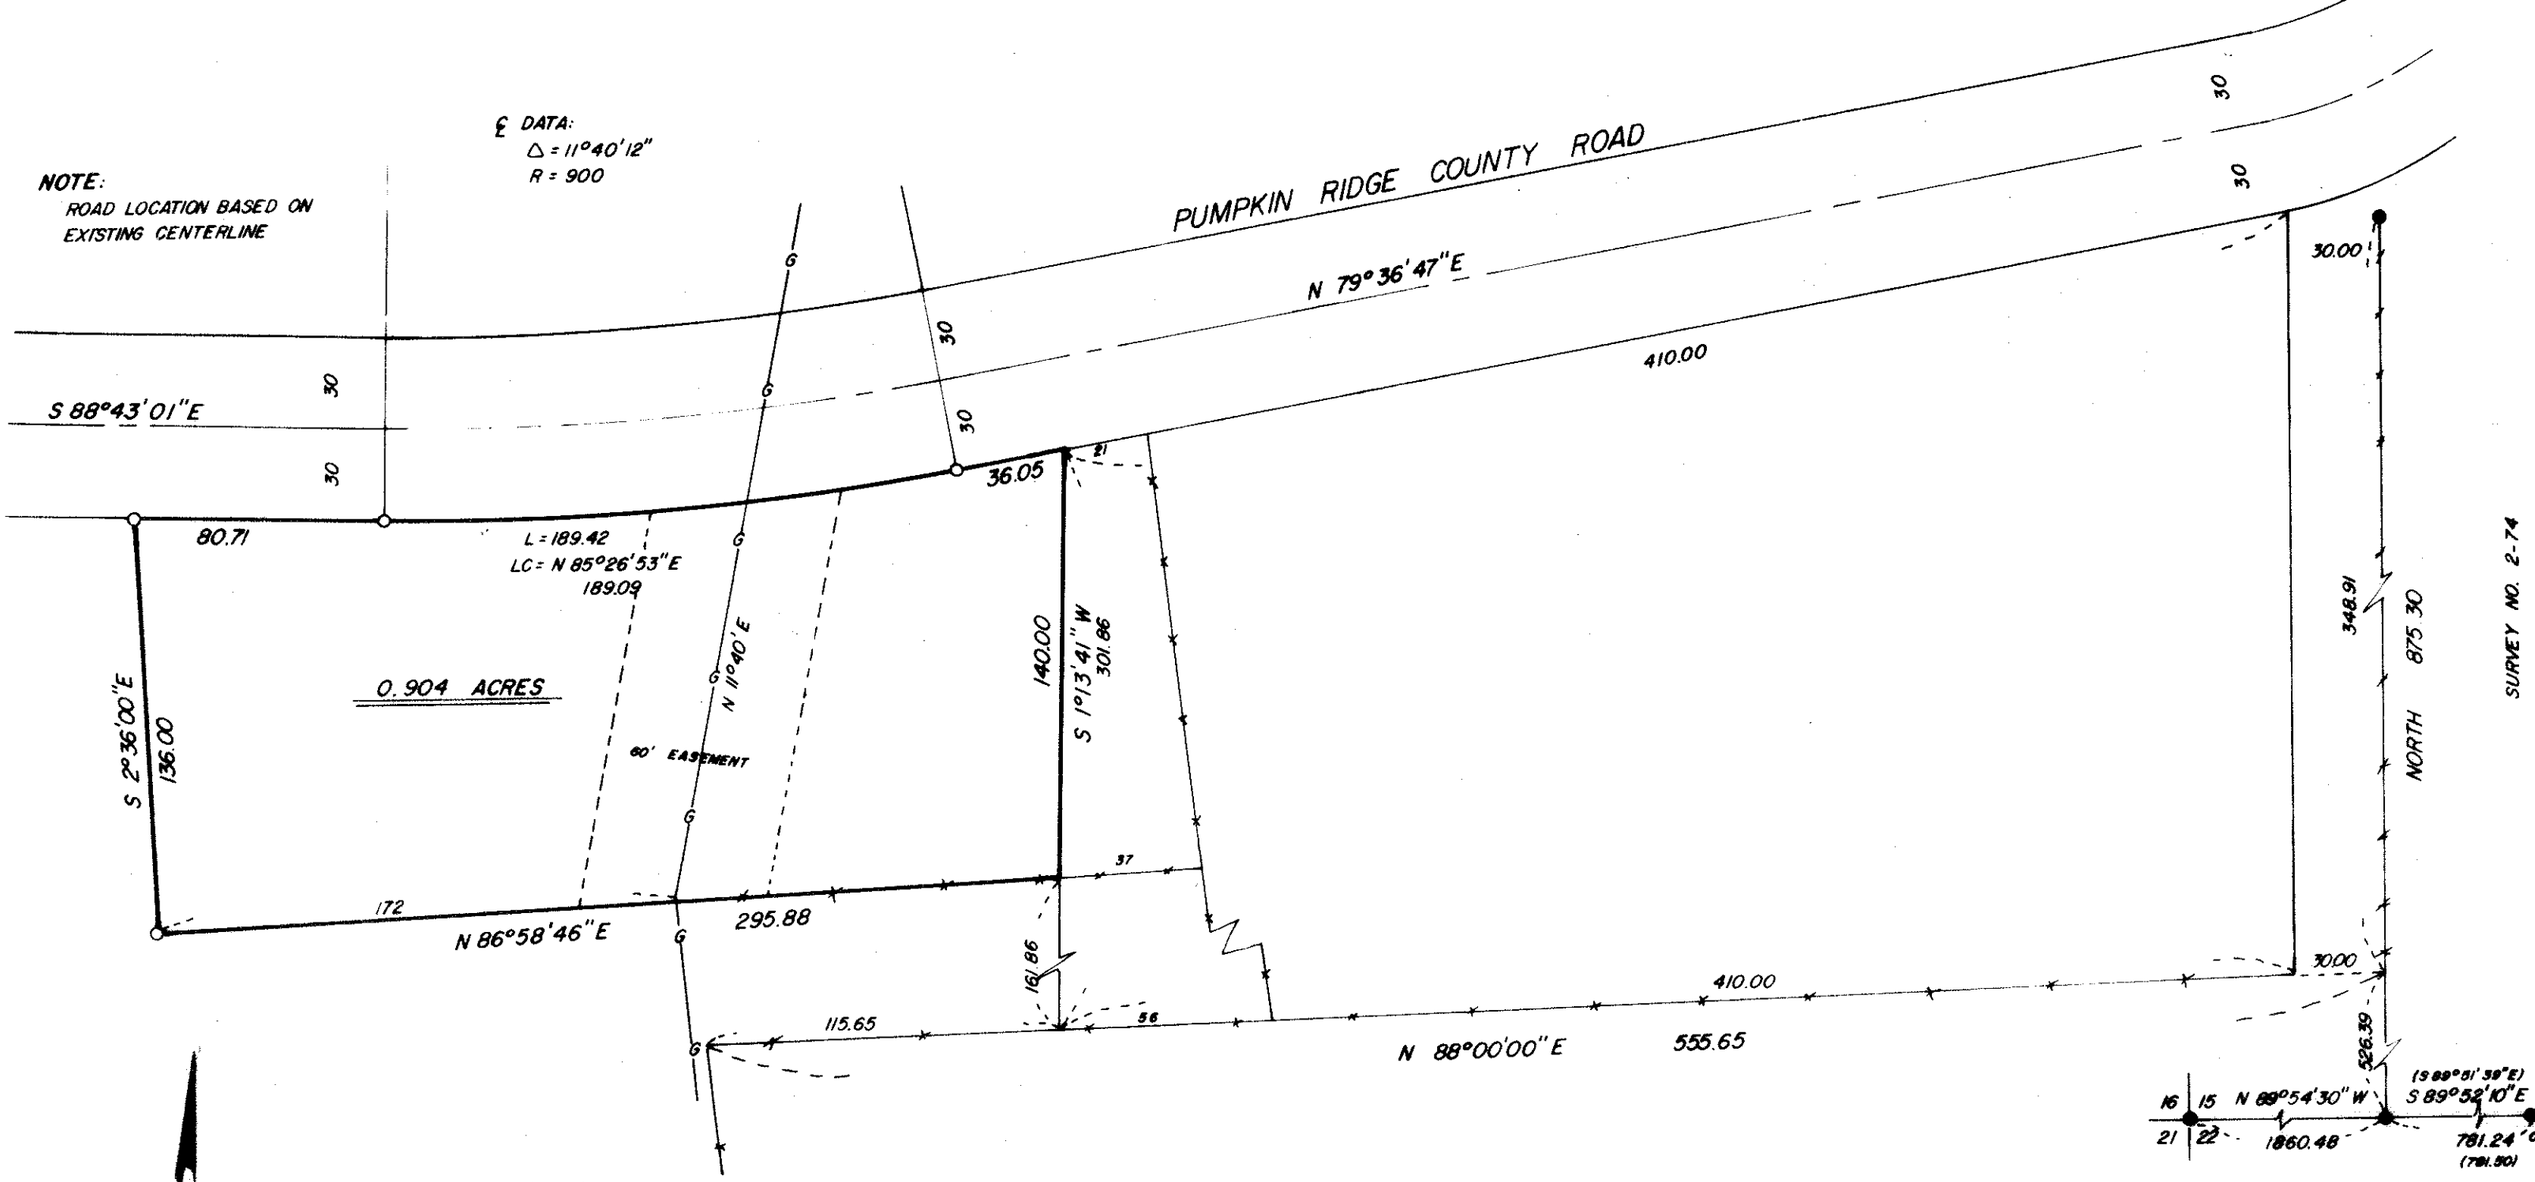

LEGEND

- ● FOUND MONUMENT OF RECORD
- ○ SET 5/8" x 30" IRON PIN WITH PLASTIC CAP MARKED B·G·A SURVEY MARKER
- ( ) RECORD DISTANCE AND BEARING
- ——— EXISTING FENCELINE
- —G— APPROXIMATE GAS LINE LOCATION

BASIS OF BEARING

SURVEY NO. 31-72

REFERENCE MATERIAL

SURVEY NOS. 2-74
31-72
32-78

DEEDS

VOLUME	150	PAGE	282
"	135	"	130
"	142	"	137
"	143	"	432

MICROFILM 26711
49526
70973

REGISTERED PROFESSIONAL LAND SURVEYOR

OREGON
JULY 10, 1984
DUANE I. GRIFFITH
644

BAGETT, GRIFFITH & ASSOCIATES
La Grande, Oregon

Map of Survey

PARCEL IN THE SOUTH 1/2 OF THE SOUTHWEST 1/4 OF SECTION 15, T1N, R39E, W.M.
ELGIN
UNION COUNTY, OREGON

SURVEYED FOR	MOULTON and TSIATSOS	
SURVEYED BY	DIG	3/79
Scale: 1" = 50'	Drawn by: RGR	3/79