BASIS OF BEARING

PLAT OF MODELAIRE DRIVE STREET EXTENSION

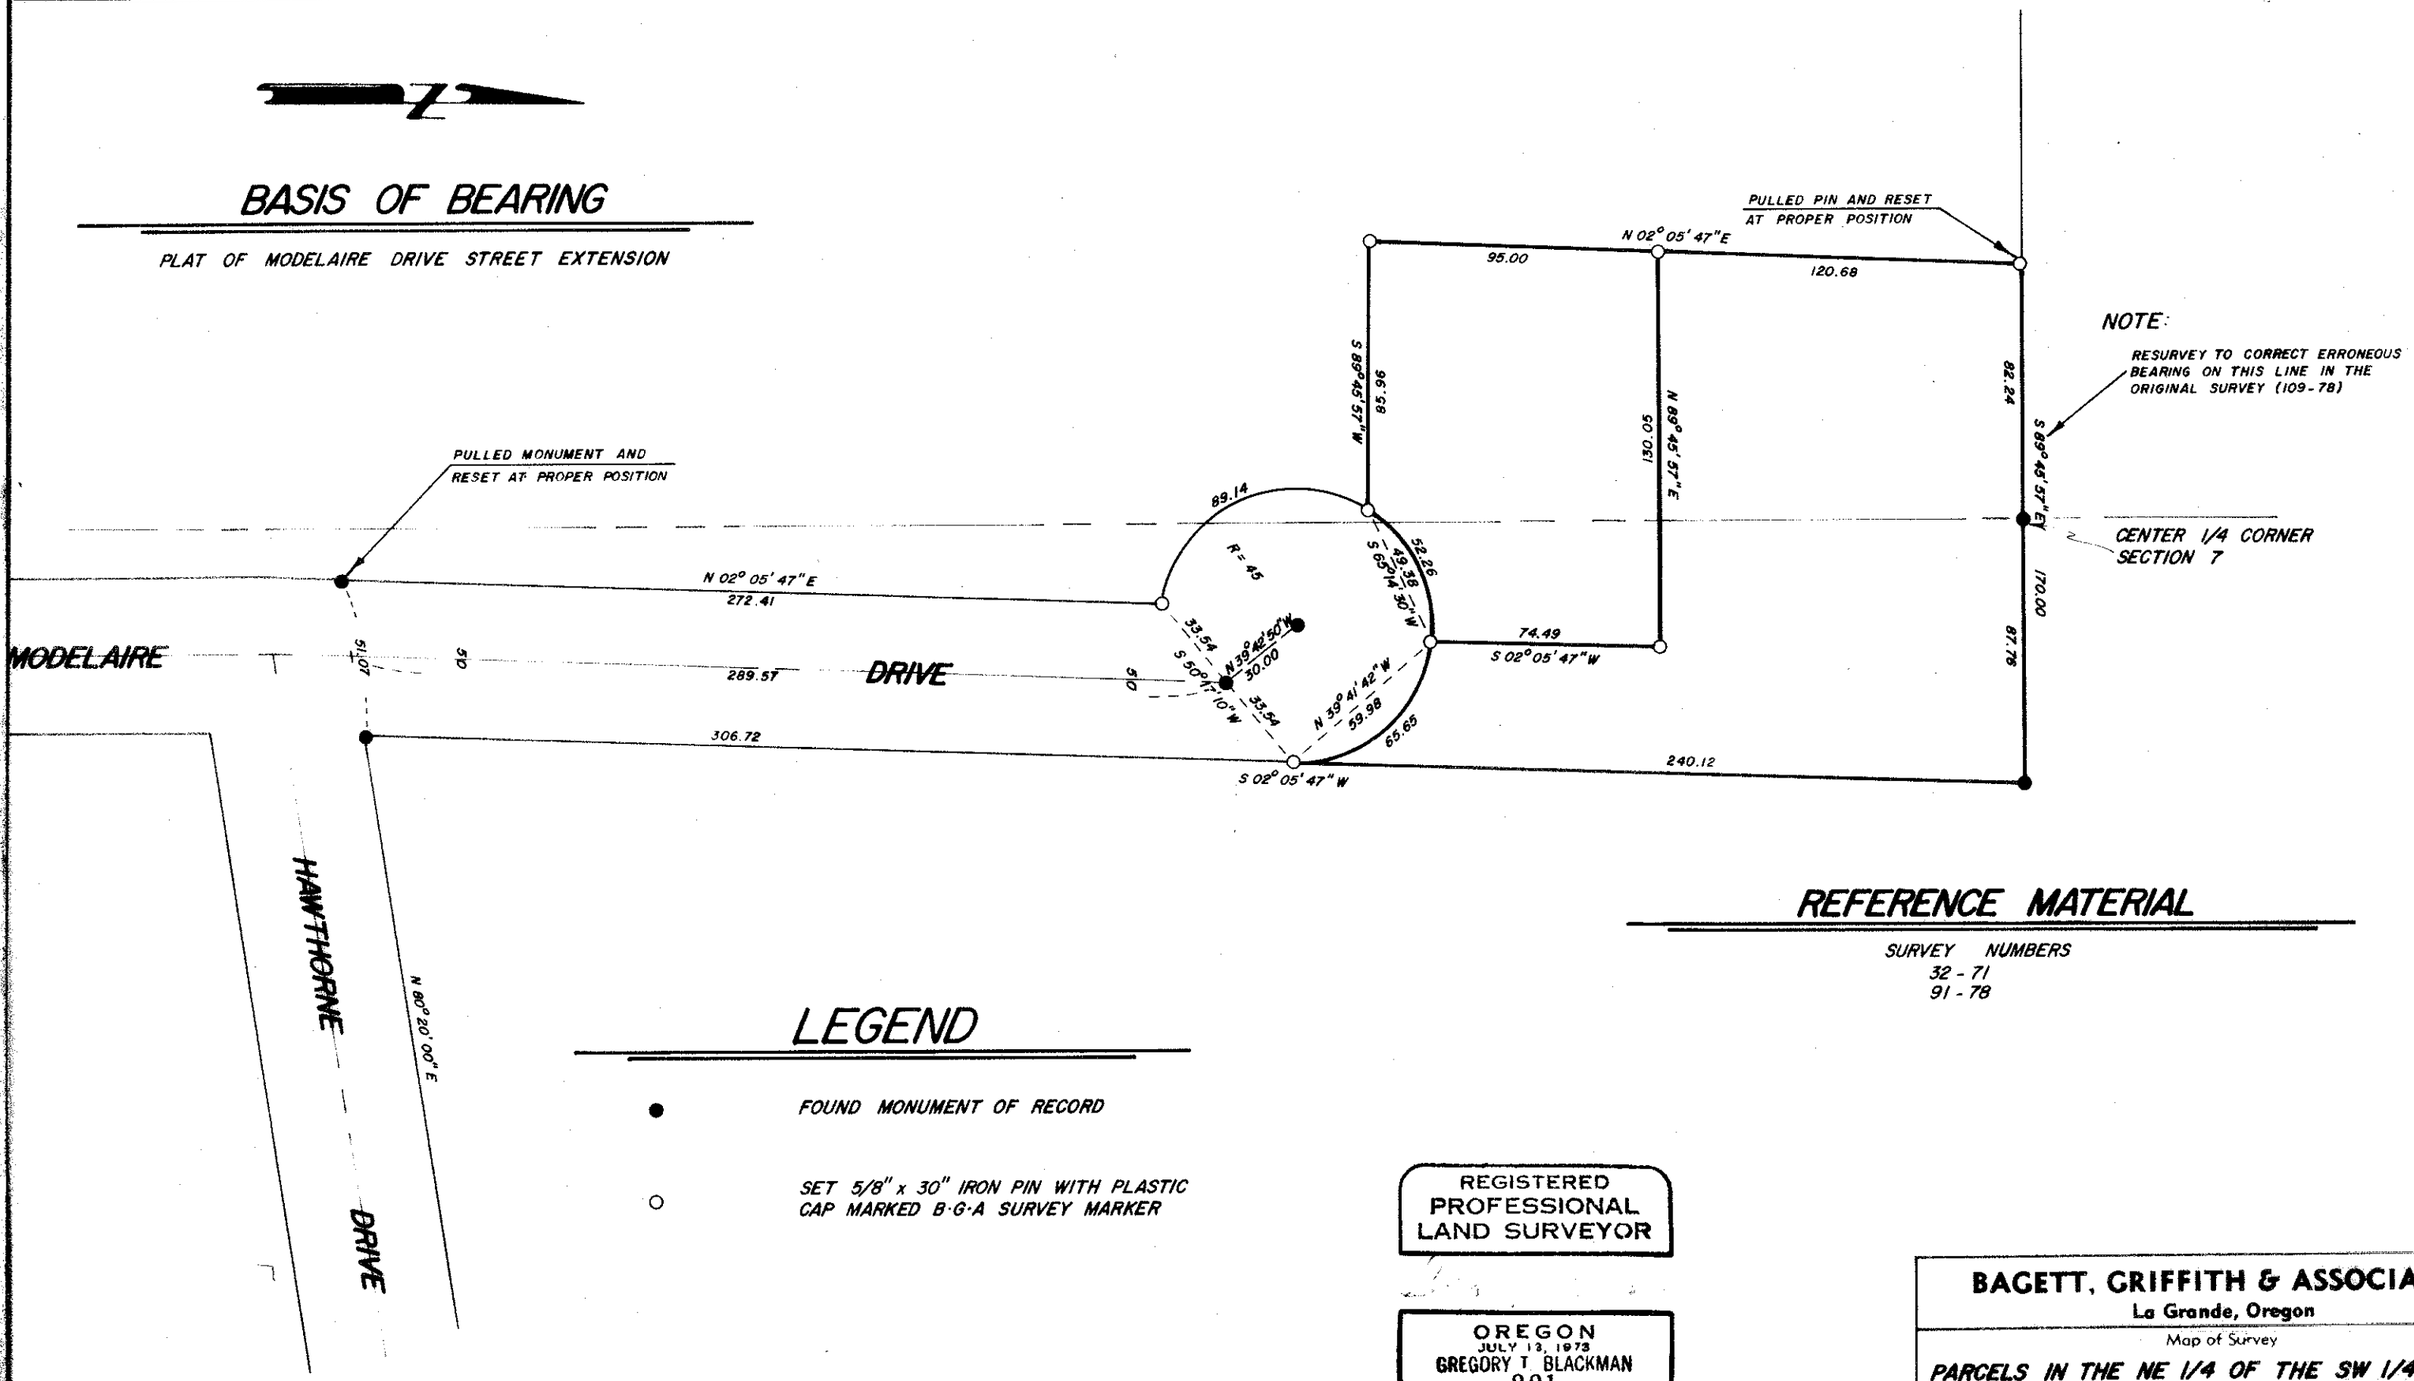

LEGEND

● FOUND MONUMENT OF RECORD

○ SET 5/8" x 30" IRON PIN WITH PLASTIC CAP MARKED B·G·A SURVEY MARKER

REFERENCE MATERIAL

SURVEY NUMBERS
32 - 71
91 - 78

REGISTERED
PROFESSIONAL
LAND SURVEYOR

OREGON
JULY 12, 1973
GREGORY T. BLACKMAN
991

BAGETT, GRIFFITH & ASSOCIATES
La Grande, Oregon

Map of Survey

PARCELS IN THE NE 1/4 OF THE SW 1/4 AND IN THE NW 1/4 OF THE SE 1/4 IN SECTION 7, T 3 S, R 38 E, W.M.
LA GRANDE
UNION COUNTY, OREGON

SURVEYED FOR	EARL MILLER	
SURVEYED BY	G T B	12/79
Scale: 1" = 50'	Drawn by: S S Z	12/79