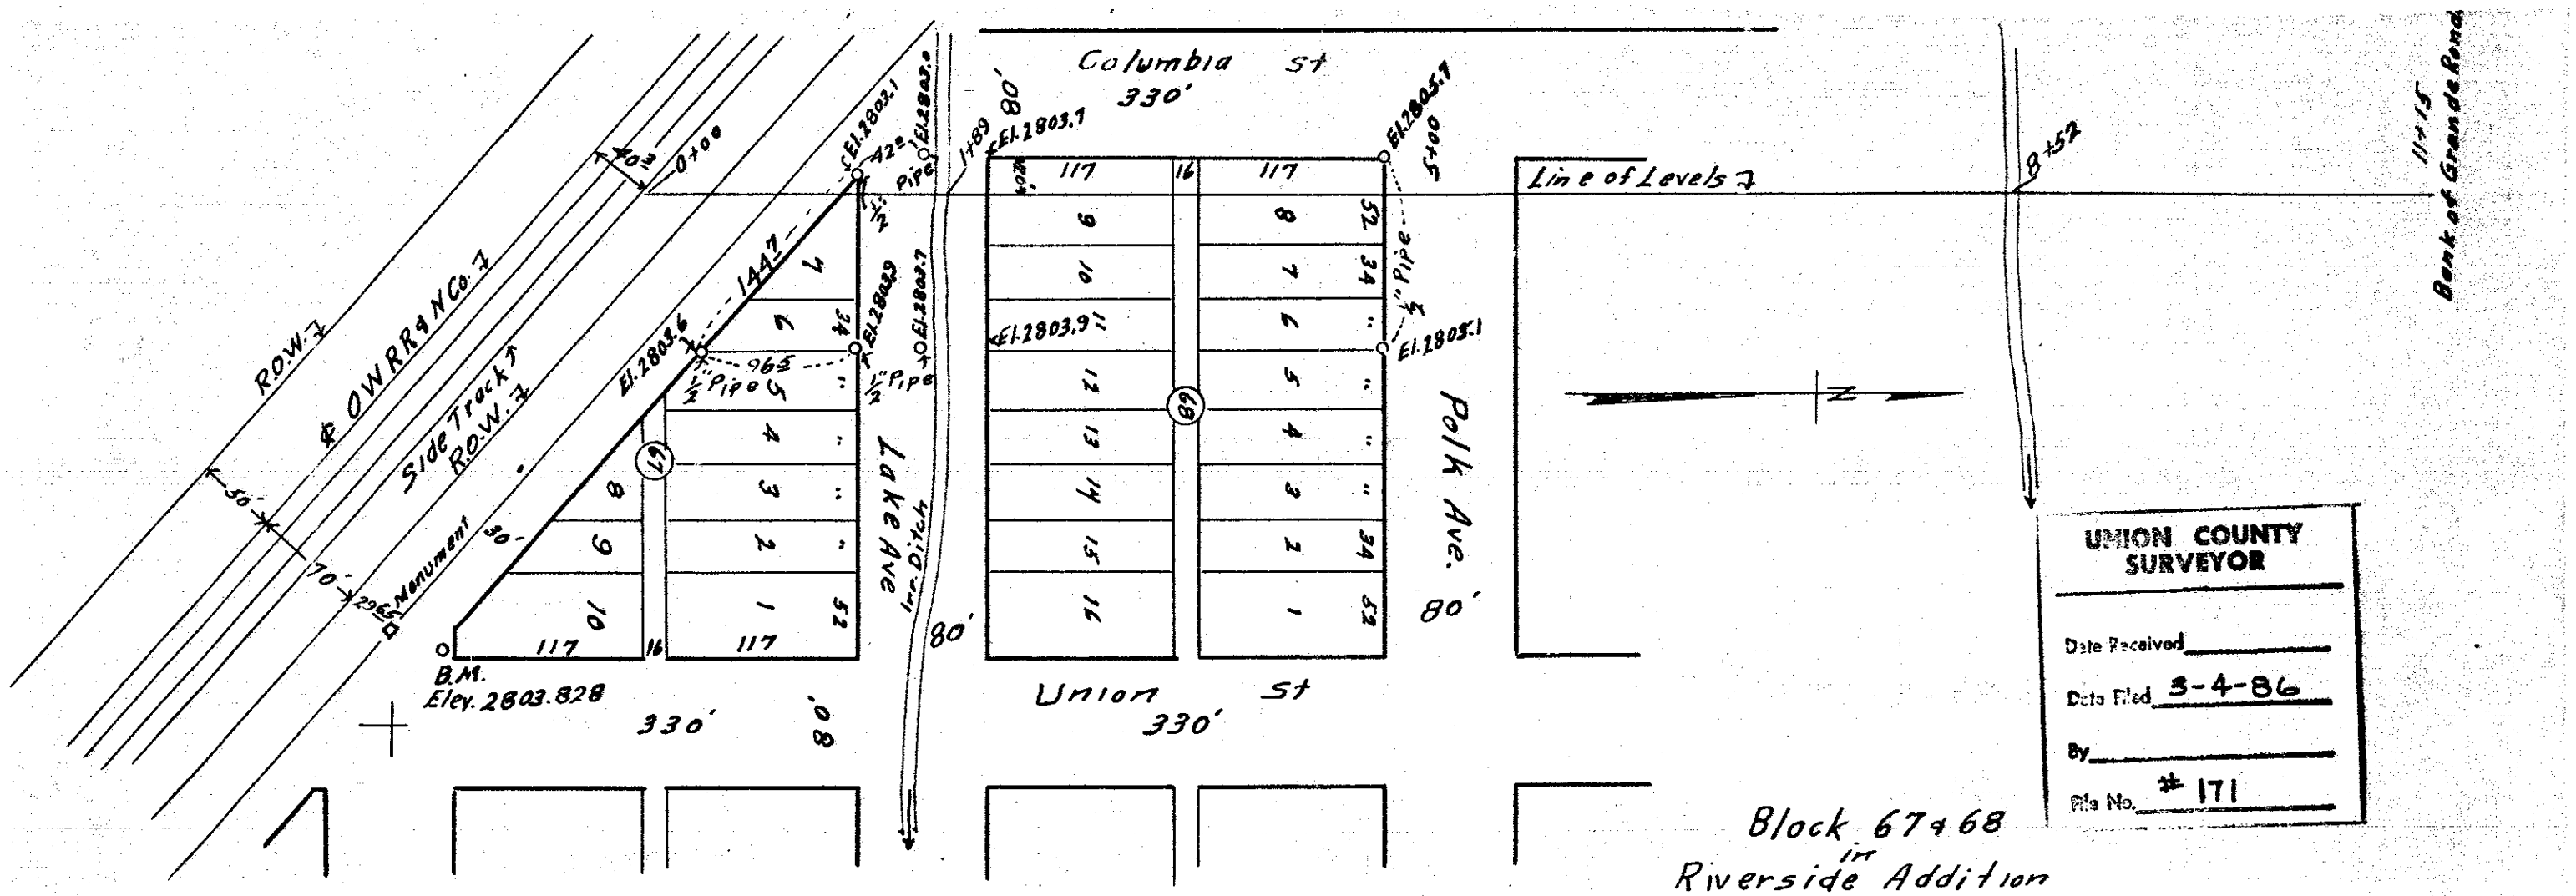

UNION COUNTY SURVEYOR

Date Received _____

Date Filed 3-4-86

By _____

File No. * 171
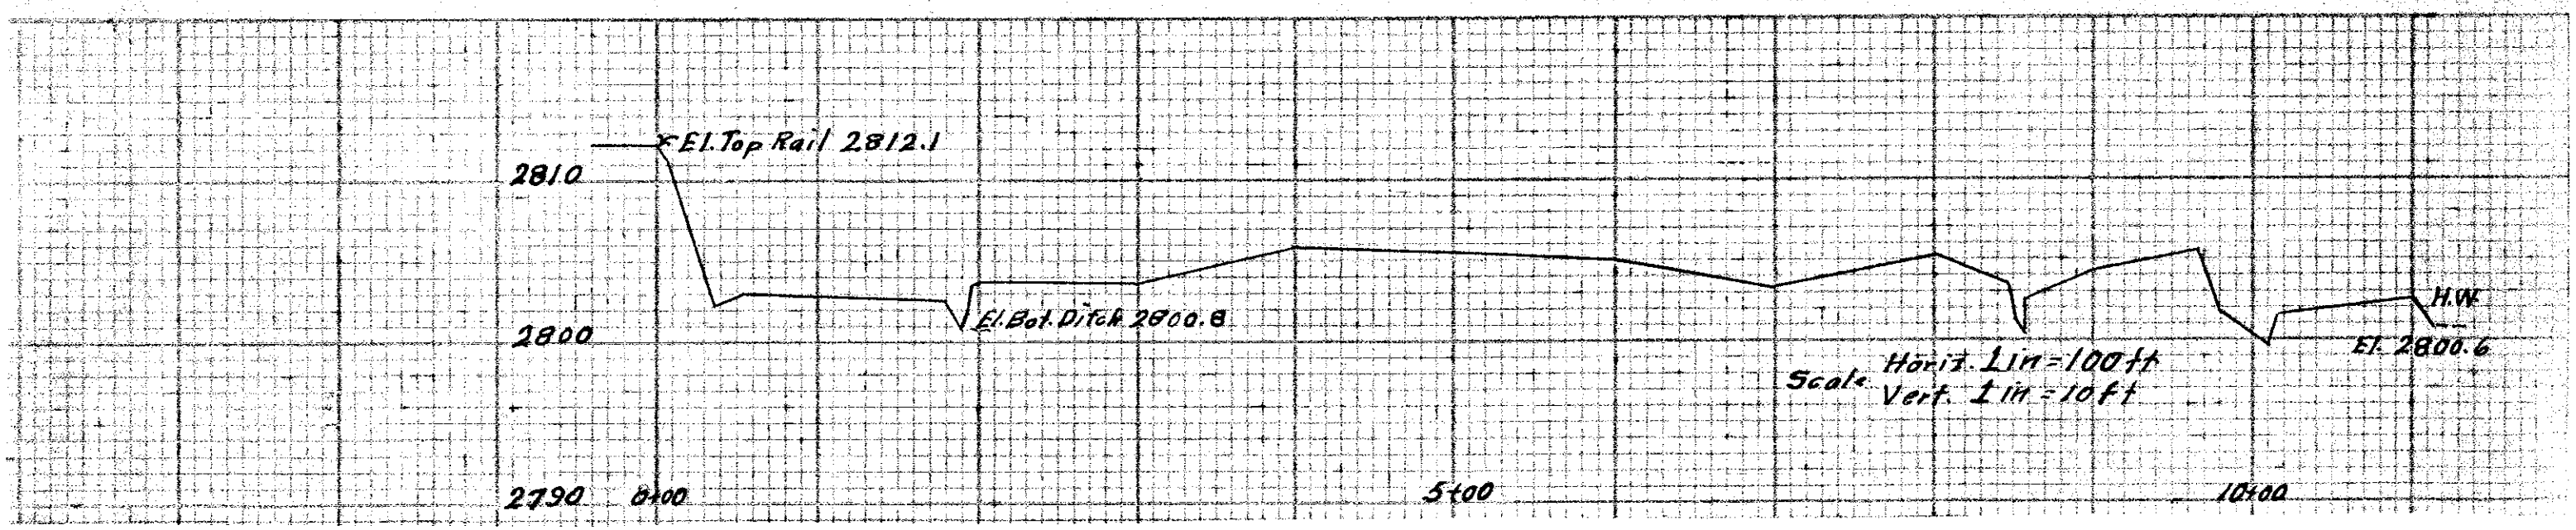
Block 67 & 68
in
Riverside Addition
La Grande Oregon
Scale 1 in = 100 ft April 18, 1948