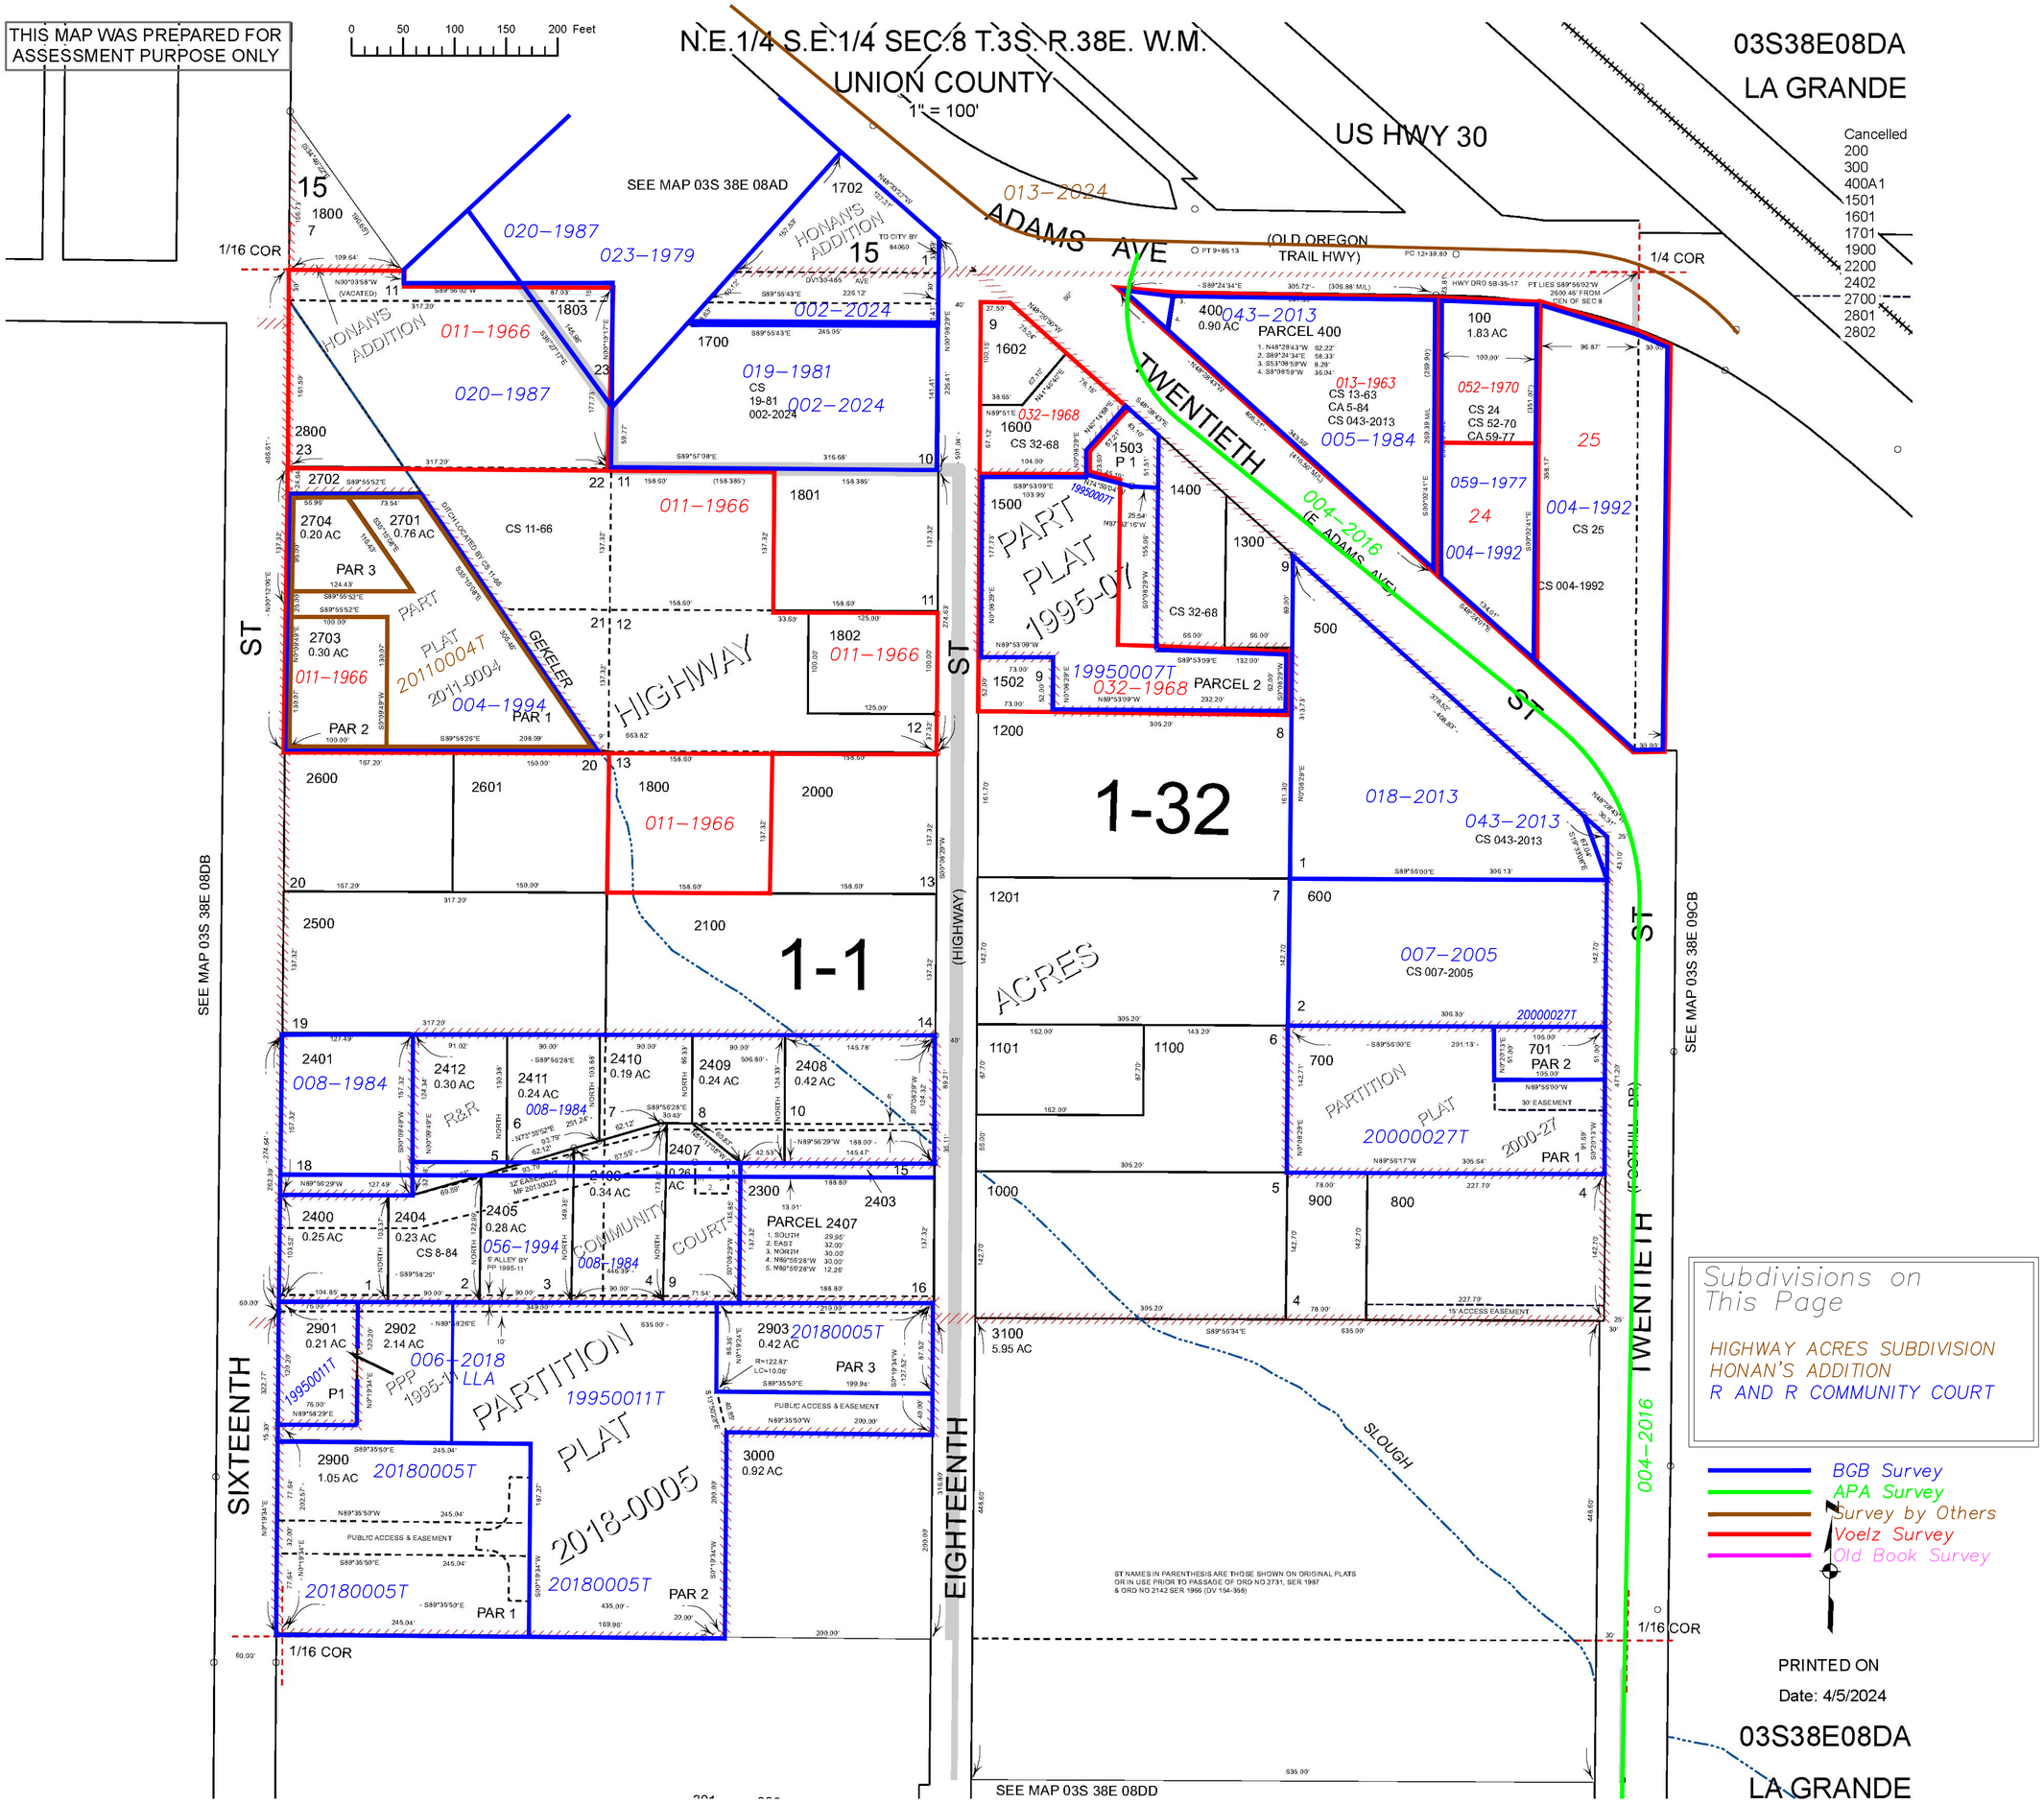

THIS MAP WAS PREPARED FOR ASSESSMENT PURPOSE ONLY
0 50 100 150 200 Feet
N.E.1/4 S.E.1/4 SEC.8 T.3S. R.38E. W.M.
UNION COUNTY
1" = 100'
US HWY 30
03S38E08DA
LA GRANDE
Cancelled
200
300
400A1
1501
1601
1701
1900
2200
2402
2700
2801
2802
SEE MAP 03S 38E 08AD
ADAMS AVE
(OLD OREGON TRAIL HWY)
1/16 COR
1/4 COR
HONAN'S ADDITION
TWENTIETH ST
(E. ADAMS AVE)
PART PLAT 1995-07
PARTITION PLAT 2018-0005
PARTITION PLAT 2000-27
PARTITION PLAT 2011-0004
HIGHWAY ACRES
R&R COMMUNITY COURT
SIXTEENTH ST
EIGHTEENTH ST
(HIGHWAY)
SLOUGH
SEE MAP 03S 38E 08DB
SEE MAP 03S 38E 09CB
SEE MAP 03S 38E 08DD
1-1
1-32
Subdivisions on This Page
HIGHWAY ACRES SUBDIVISION
HONAN'S ADDITION
R AND R COMMUNITY COURT
BGB Survey
APA Survey
Survey by Others
Voelz Survey
Old Book Survey
PRINTED ON
Date: 4/5/2024
03S38E08DA
LA GRANDE